

PROJECT MANAGER
SURVEYED BY, DATE
DESIGN BY
SUBSURFACE UTILITY BY, DATE

MARSH AND LEGGE LAND SURVEYORS, P.L.C., AUGUST 22, 2022

BILL SHELTON

FOR INDEX OF SHEETS SEE SHEET T002

THIS PROJECT WAS DEVELOPED UTILIZING THE DEPARTMENT'S ENGINEERING DESIGN PACKAGE (GEOPAK).
GEOPAK Computer Identification No. 113895



FHWA-534-PPMS-

COMMONWEALTH OF VIRGINIA



PLAN AND PROFILE OF PROPOSED ABRAMS CREEK TRAIL

DESCRIPTION REFERENCE
POC 00+00.00 PROP. RTE. 000
P. I. 00+00.00 CONN. RTE. 000

THE COMPLETE ELECTRONIC PDF VERSION OF THE PLAN ASSEMBLY AS AWARDED, INCLUDING ALL SUBSEQUENT REVISIONS, WILL BE THE OFFICIAL CONSTRUCTION PLANS. FOR INFORMATION RELATIVE TO ELECTRONIC FILES AND LAYERED PLANS, SEE GENERAL NOTES.

DESIGN FEATURES RELATING TO CONSTRUCTION OR TO REGULATION AND CONTROL OF TRAFFIC MAY BE SUBJECT TO CHANGE AS DEEMED NECESSARY BY THE DEPARTMENT.

THIS PROJECT IS TO BE CONSTRUCTED IN ACCORDANCE WITH THE DEPARTMENT'S 2016 ROAD AND BRIDGE SPECIFICATIONS, 2016 ROAD AND BRIDGE STANDARDS, 2009 MUTCD, 2011 VIRGINIA SUPPLEMENT TO THE MUTCD, 2011 VIRGINIA WORK AREA PROTECTION MANUAL AND AS AMENDED BY CONTRACT PROVISIONS AND THE COMPLETE ELECTRONIC PDF VERSION OF THE PLAN ASSEMBLY.

ALL CURVES ARE TO BE SUPERELEVATED, TRANSITIONED AND WIDENED IN ACCORDANCE WITH STANDARD TC-5.11U, EXCEPT WHERE OTHERWISE NOTED.

THE ORIGINAL APPROVED TITLE SHEET(S), INCLUDING ORIGINAL SIGNATURES, IS FILED IN THE VDOT CENTRAL OFFICE PLAN LIBRARY. ANY MISUSE OF ELECTRONIC FILES, INCLUDING SCANNED SIGNATURES, IS ILLEGAL AND ENFORCED TO THE FULL EXTENT OF THE LAW.

CONVENTIONAL SIGNS

STATE LINE.....	-----	LEVEE OR EMBANKMENT.....	=====
COUNTY LINE.....	=====	BRIDGES.....	=====
CITY, TOWN OR VILLAGE.....	=====	CULVERTS.....	=====
RIGHT OF WAY LINE.....	-----	DROP INLET.....	=====
FENCE LINE.....	-----	POWER POLES.....	=====
UNFENCED PROPERTY LINE.....	-----	TELEPHONE OR TELEGRAPH POLES.....	=====
FENCED PROPERTY LINE.....	-----	TELEPHONE OR TELEGRAPH LINES.....	=====
WATER LINE.....	-----	HEDGE.....	=====
SANITARY SEWER LINE.....	-----	TREES.....	=====
GAS LINE.....	-----	HEAVY WOODS.....	=====
ELECTRIC UNDERGROUND CABLE.....	-----	GROUND ELEVATION.....	=====
TRAVELED WAY.....	=====	GRADE ELEVATION.....	=====
GUARD RAIL.....	=====		
RETAINING WALL.....	=====		
RAILROADS.....	=====		
BASE OR SURVEY LINE.....	=====		

POPULATION 96,000 (2023 CENSUS)

STATE PROJECT NO.	SECTION	FEDERAL AID PROJECT NO.	TYPE CODE	PPMS NO.	LENGTH INCLUDING BRIDGE(S)		LENGTH EXCLUDING BRIDGE(S)		TYPE PROJECT	DESCRIPTION
					FEET	MILES	FEET	MILES		
0657-034-908					5375	1.02	5324	1.01		PLAN AND PROFILE OF PROPOSED ABRAMS CREEK TRAIL

NOTE: PROJECT LENGTH BASED ON CONSTRUCTION BASELINE

STATE	FEDERAL AID PROJECT	ROUTE	STATE PROJECT	SHEET NO.
VA.			0657-034-908 SEE TABULATIONS BELOW FOR SECTION NUMBERS	T001

FUNCTIONAL CLASSIFICATION AND TRAFFIC DATA

	Fr: To:
ADT	
ADT	
DHV	
D (%) (design hour)	
T (%) (design hour)	
V (MPH)	⊗

⊗ See Plan and Profile Sheets for horizontal and vertical curve design speed data

TIER 1 PROJECT

LOCALLY ADMINISTERED PROJECTS

NAME OF LOCALITY

NAME OF RESPONSIBLE LOCAL GOVERNMENT OFFICAL (TYPED)

RECOMMENDED FOR APPROVAL FOR RIGHT OF WAY ACQUISITION

DATE

TITLE OF POSITION

NAME OF RESPONSIBLE LOCAL GOVERNMENT OFFICAL (TYPED)

RECOMMENDED FOR APPROVAL FOR CONSTRUCTION

DATE

TITLE OF POSITION

RECOMMENDED FOR APPROVAL FOR RIGHT OF WAY ACQUISITION

DATE

DISTRICT PLANNING AND INVESTMENT MANAGER

DATE

DISTRICT PROJECT DEVELOPMENT ENGINEER

APPROVED FOR RIGHT OF WAY ACQUISITION

DATE

DISTRICT ENGINEER/ADMINISTRATOR

RECOMMENDED FOR APPROVAL FOR CONSTRUCTION

DATE

DISTRICT PLANNING AND INVESTMENT MANAGER

DATE

DISTRICT PROJECT DEVELOPMENT ENGINEER

APPROVED FOR CONSTRUCTION

DATE

DISTRICT ENGINEER/ADMINISTRATOR

Copyright 20 , Commonwealth of Virginia

PROJECT
0657-034-908

SHEET NO.
T001

FREDERICK COUNTY PARKS AND RECREATION


ABRAMS CREEK TRAIL

WINCHESTER, VIRGINIA

UPC #113895

PROJECT # 0657-034-908

VICINITY MAP

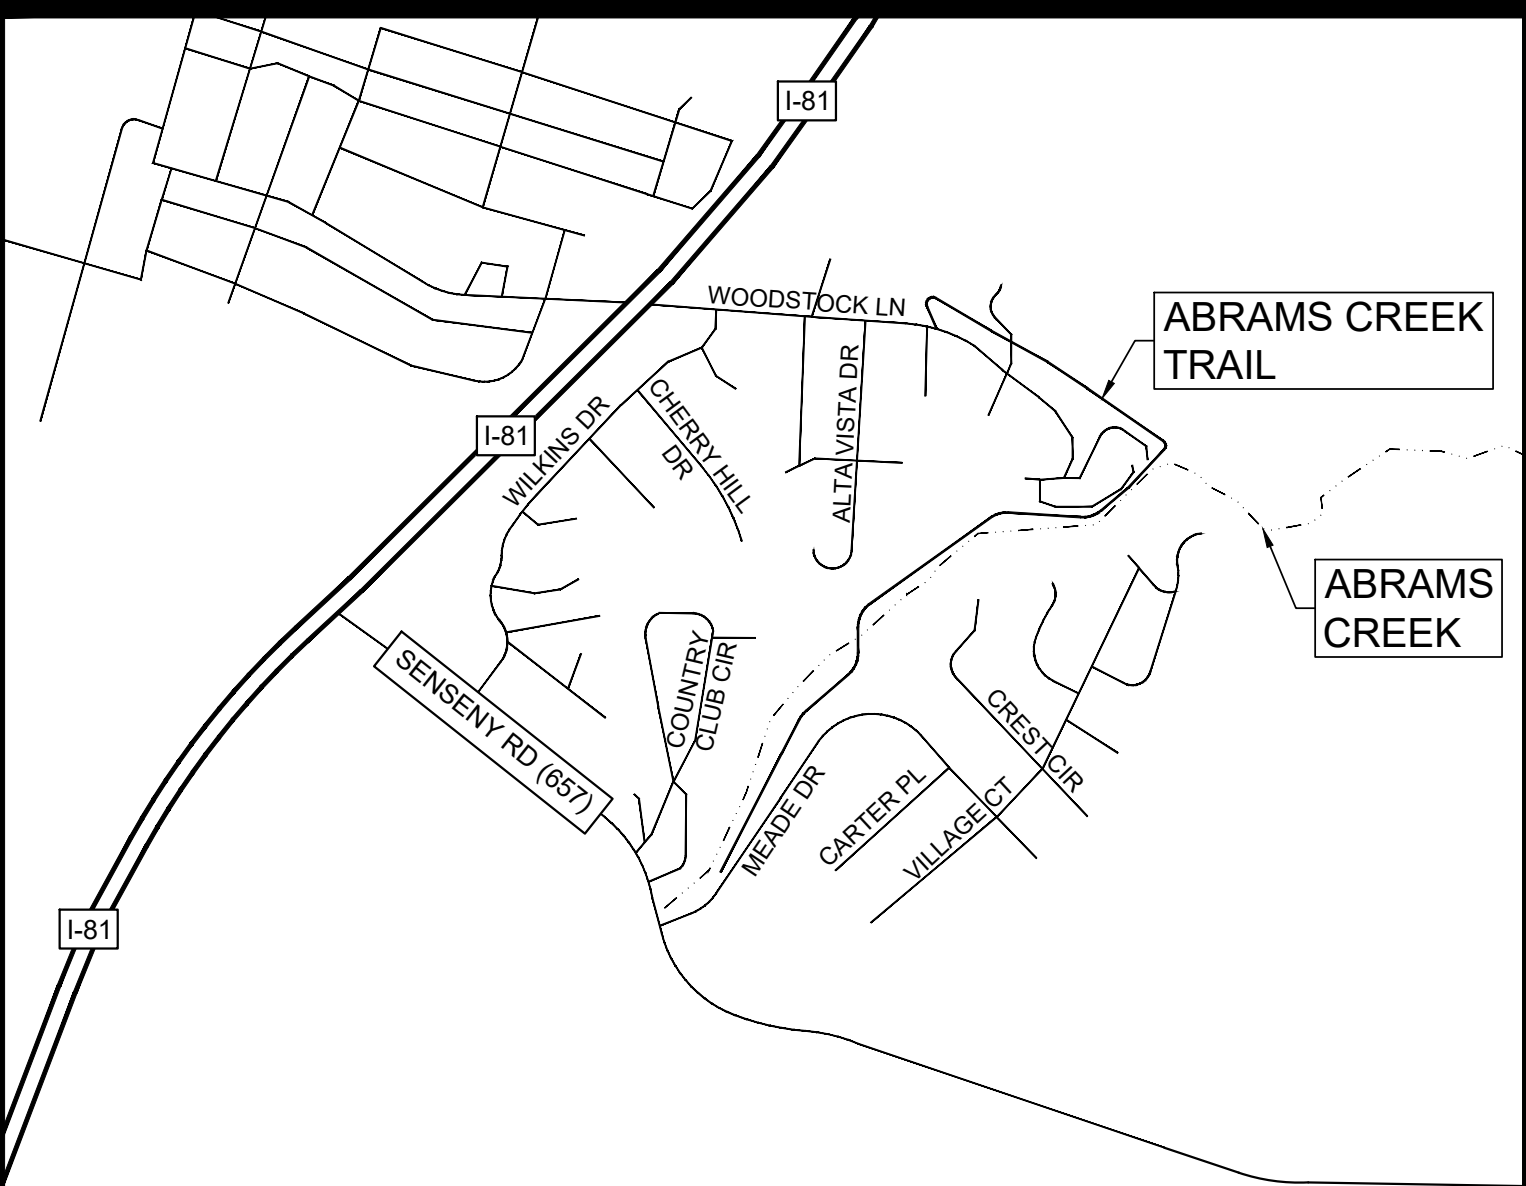

LOCATION MAP



LEGEND

EXISTING	DEMO	NEW	DESCRIPTION
--- 2050 ---		(2050)	CONTOURS
		⊗ 112.00	SPOT ELEVATIONS
=====	=====	=====	CONCRETE CURB
=====	=====	=====	CONCRETE CURB & GUTTER
=====	=====	=====	CONCRETE PAD/WALK
=====	=====	=====	PAVEMENT
=====	=====	=====	GRAVEL
[]	[]	[]	BUILDING
			SITE FEATURES
- X - X -	- X - X -	- X - X -	FENCING
—+—		—+—	PROPERTY LINE
		—+—	CENTERLINE OR BASELINE
--- SD ---	--- SD ---	--- SD ---	STORM SEWER LINE
--- [] ---	--- [] ---	--- [] ---	CURB INLET
--- [] ---	--- [] ---	--- [] ---	DROP INLET
[]	[]	[]	END SECTION / END WALL
[]	[]	[]	MANHOLE
--- OHE ---	--- OHE ---	--- OHE ---	ELECTRIC - OVERHEAD
--- UGE ---	--- UGE ---	--- UGE ---	ELECTRIC - UNDERGROUND
-----	-----	-----	EDGE OF STREAM / WATERLINE
		-----	TEMPORARY EASEMENT
		-----	PERMANENT EASEMENT
[M]	[M]	[M]	GAS METER
SS	SS	SS	SANITARY SEWER
		• CO	CLEANOUT
W	W	W	WATER LINE
[X]	[X]	[X]	GATE VALVE
[M]	[M]	[M]	WATER METER
[X]	[X]	[X]	FIRE HYDRANT
		[]	HANDICAP PARKING
[]	[]	[]	TREE LINE
[]	[]	[]	SIGNS

GENERAL NOTES


- OWNER:
FREDERICK COUNTY PARKS AND RECREATION
107 N. KENT STREET, 2ND FLOOR
WINCHESTER, VIRGINIA 22601
CONTACT: JONATHAN TURKEL
PHONE: (540) 665-5678
- ARCHITECT/ENGINEER:
ZMM ARCHITECTS AND ENGINEERS
200 COUNTRY CLUB DRIVE
PLAZA ONE, BUILDING "E"
BLACKSBURG, VA 24060
(540) 552-2151 FAX (540) 951-0219
- SITE AREAS:
TOTAL SITE AREA: XX.XX ACRES
PROJECT AREA: XX.XX ACRES
- ZONING: RP - RESIDENTIAL PERFORMANCE DISTRICT
- MAGISTERIAL DISTRICT: RED BUD
- PROPERTY INFORMATION:
TAX PARCEL: 54-A-119, 54-A-121, 54-A-122
CURRENT USE: XXXXX
PROPOSED USE: XXXX
PHYSICAL ADDRESS: 1716 WOODSTOCK LN
WINCHESTER, VA 22604
- CONTRACTOR SHALL HAVE A LICENSED LAND SURVEYOR RESET ANY BENCHMARKS DISTURBED DURING CONSTRUCTION AND SHALL NOTE THE NEW LOCATION AND ELEVATION ON THE AS-BUILT DRAWINGS.
- ALL EXISTING SITE FEATURES DAMAGED AS A RESULT OF THE CONTRACTOR'S ACTIONS SHALL BE REPLACED OR REPAIRED AS DIRECTED BY THE ARCHITECT/ENGINEER AT NO ADDITIONAL COST TO THE OWNER.
- A PRE CONSTRUCTION MEETING WILL BE HELD PRIOR TO BEGINNING CONSTRUCTION.
- IT IS THE CONTRACTOR'S RESPONSIBILITY TO MEET COMPLIANCE REQUIREMENTS WITH SECTION 59.1-406.ET.SEC., OF THE CODE OF VIRGINIA (OVERHEAD HIGH VOLTAGE LINES SAFETY ACT).
- PREVIOUS APPROVED SITE PLANS INCLUDE: SITE PLANS (SP)
- NO ADDITIONAL REQUIREMENTS OR CONDITIONS HAVE BEEN PLACED ON THE LAND INCLUDED IN THIS SITE PLAN RESULTING FROM APPROVAL OF CONDITIONAL ZONING OR A CONDITIONAL USE PERMIT.
- NO ADDITIONAL SETBACKS ON CONDITIONS HAVE BEEN PLACED ON THE SITE AS A RESULT OF AN APPROVED VARIANCE.

PROJECT DESCRIPTION

THE PURPOSE OF THIS PROJECT IS TO CONSTRUCT AND CONNECT SECTIONS OF ABRAMS CREEK TRAIL. THIS WILL INCLUDE THE ADDITION OF A BRIDGE OVER ABRAMS CREEK, PAVING OF GRAVEL AREAS, AS WELL AS ADDING NEW SECTIONS. THE ENTIRE TRAIL AT THE END OF THE PROJECT WILL BE APPROXIMATELY 1 MILE.

DRAWING INDEX

Sheet Number	Sheet Title
T001	TITLE SHEET
T002	VICINITY PLAN
C101	OVERALL SITE PLAN
C102	PROPERTY INFORMATION
C103	RIGHT OF WAY PLAN
C104	GEOTECHNICAL INFORMATION
C105	SITE DETAILS
C106	BRIDGE DETAILS
C201	PLAN AND PROFILE 00+00 TO 07+00
C202	PLAN AND PROFILE 07+00 TO 14+00
C203	PLAN AND PROFILE 14+00 TO 20+00
C204	PLAN AND PROFILE 20+00 TO 26+00
C205	PLAN AND PROFILE 26+00 TO 32+00
C206	PLAN AND PROFILE 32+00 TO 39+00
C207	PLAN AND PROFILE 39+00 TO 46+00
C208	PLAN AND PROFILE 46+00 TO 51+00
C209	PLAN AND PROFILE 51+00 TO 53+74.20
C301	MEADE DRIVE PARKING LOT
C302	MEADE DRIVE PARKING LOT DETAILS

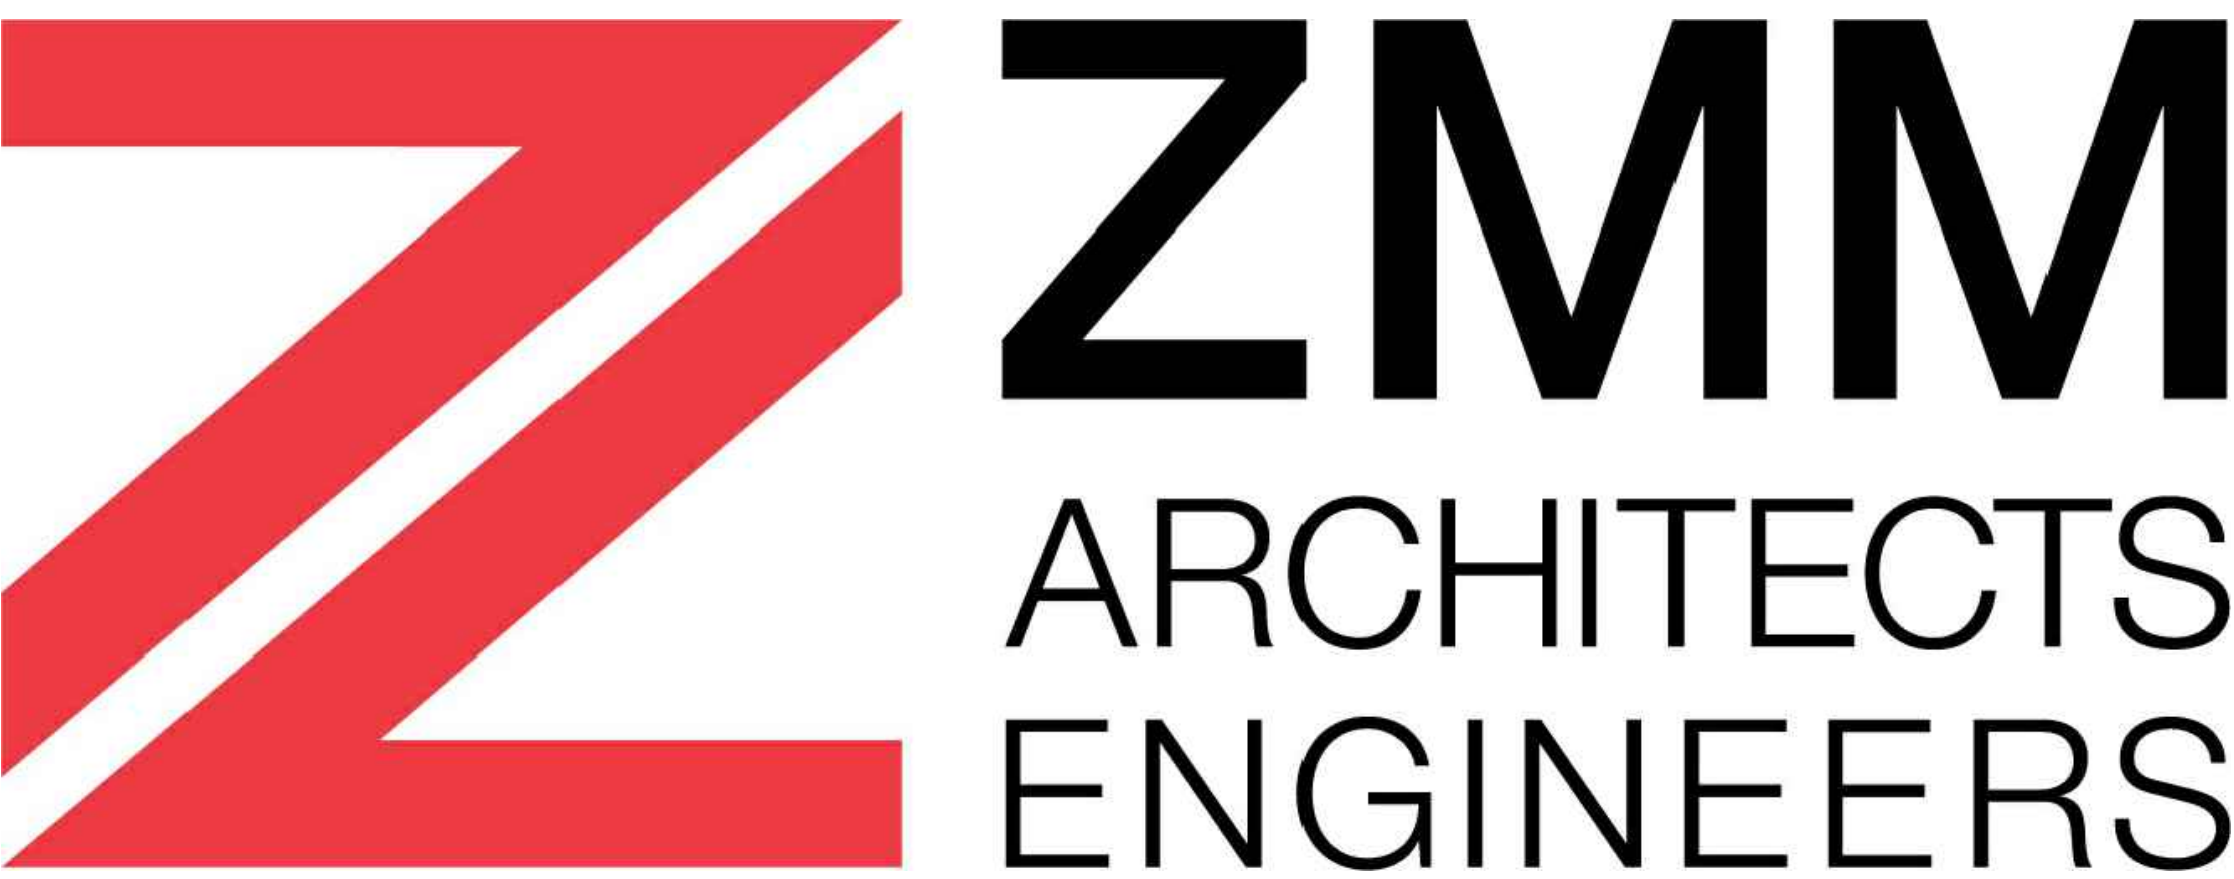

1116 South Main Street
Blacksburg, Virginia 24060
Phone: 540.552.2151
Fax: 540.951.0219

www.zmm.com





REVISIONS		
NO.	DESCRIPTION	DATE

DATE	09.25.2024	COMM. NO.	2020-097
------	------------	-----------	----------

65% DESIGN SUBMITTAL

VICINITY PLAN T002

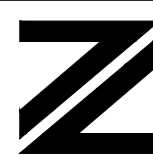

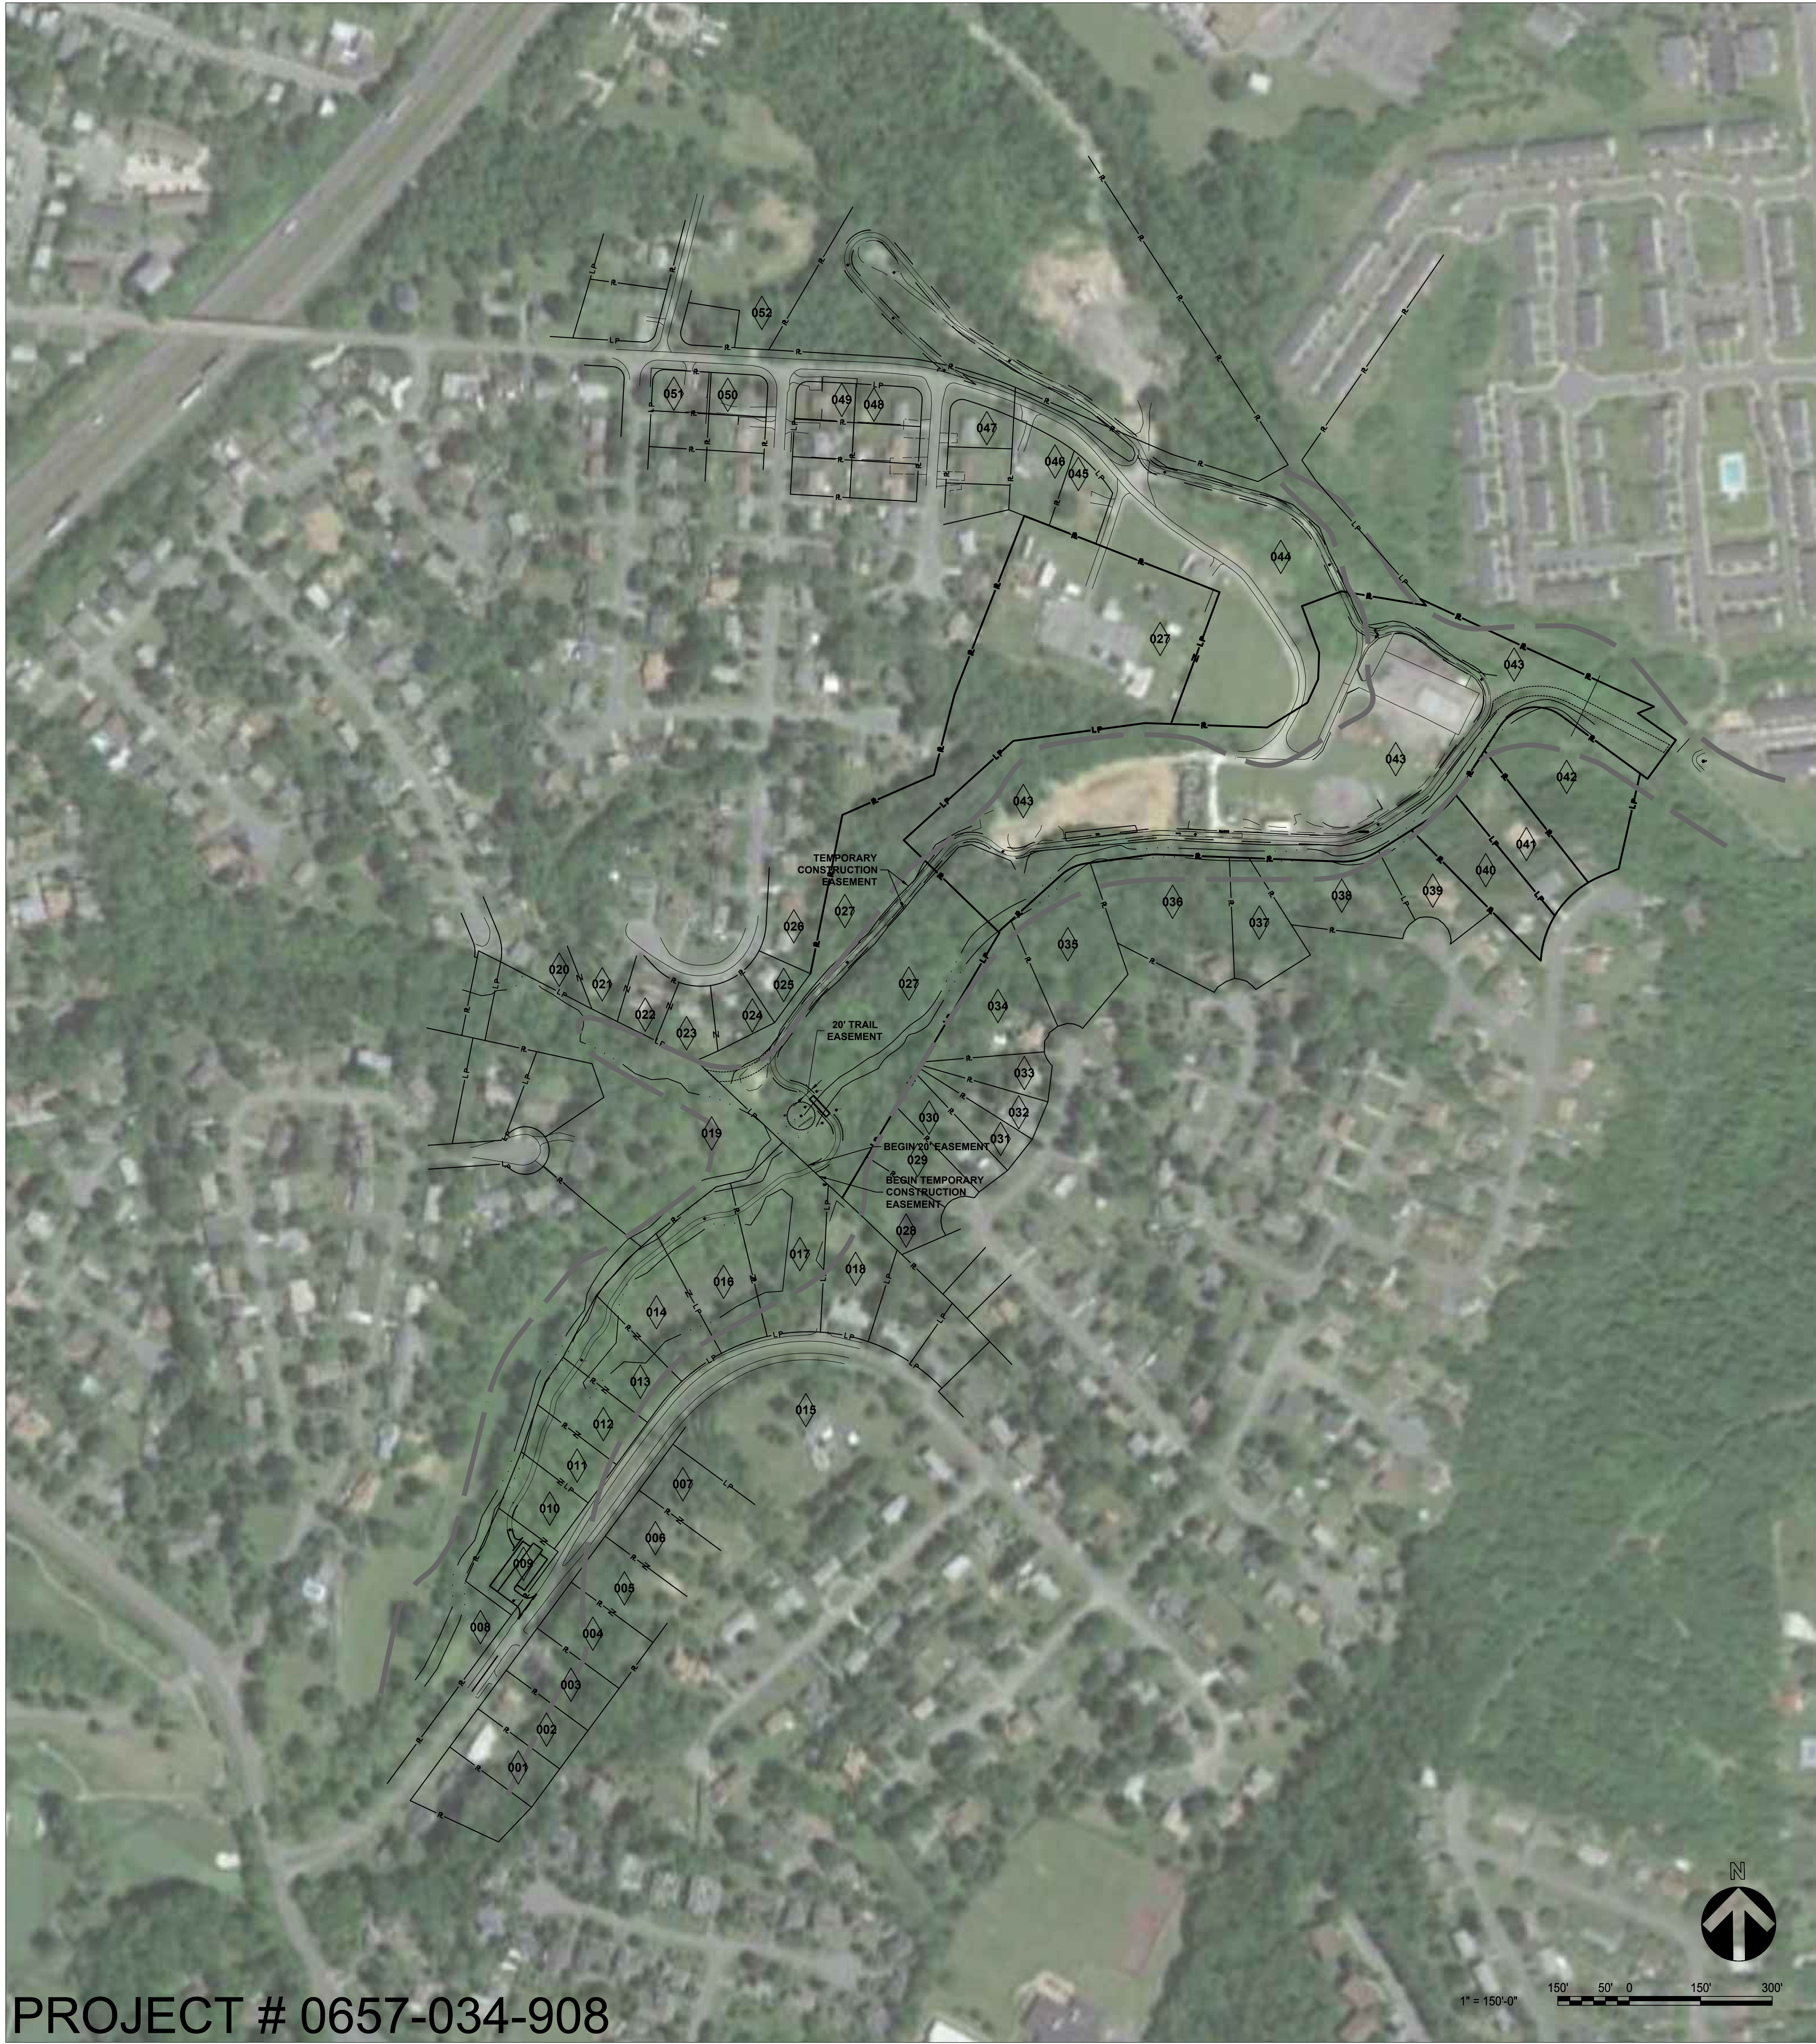

PROJECT # 0657-034-908

PROPERTY INFORMATION			
#	PIN	OWNER	DB/INST#/LOT#
001	54C-10-A-4	WALTER E. McINTOSH	INST. 190007619
002	54C-10-A-5	EDUARDO VERGANZA GUERRA	INST. 220007463
003	54C-10-A-6	DAVID G. WILSON	INST. 010001617
004	54C-10-A-7	WESTVIEW CUSTOM HOMES, LLC	INST. 210000230
005	54C-11-B-35	WESTVIEW CUSTOM HOMES, LLC	INST. 210007088
006	54C-11-B-34	WESTVIEW CUSTOM HOMES, LLC	INST. 210007088
007	54C-11-B-33	WESTVIEW CUSTOM HOMES, LLC	INST. 210007088
008	54C-10-8A	JOHN V. EDDY, JR.	DB 385 PG 519
009	54C-10-A-8	FREDERICK COUNTY, VIRGINIA	INST. 190004847
010	54C-11-B-1	FREDERICK COUNTY, VIRGINIA	INST. 190004847
011	54C-11-B-2	FREDERICK COUNTY, VIRGINIA	INST. 190004847
012	54C-11-B-3	FREDERICK COUNTY, VIRGINIA	INST. 190004847
013	54C-11-B-4	FREDERICK COUNTY, VIRGINIA	INST. 190004847
014	54C-11-B-5	FREDERICK COUNTY, VIRGINIA	INST. 190004847
015	54C-11-B-32	JOHN L. CLEVINGER	INST. 180002740
016	54C-11-B-6	FREDERICK COUNTY, VIRGINIA	INST. 190004847
017	54C-11-B-7	FREDERICK COUNTY, VIRGINIA	INST. 190004847
018	54C-11-B-8	DAVID NARRON	INST. 200004480
019	54C-6-2-16	A. MELVIN LEWIS SUBDIVISION SECTION TWO LOT 16	INST. 170008676
020	54C-2-4-41A	GREEN ACRES SECTION FOUR	LOT 41-A
021	54C-1-5-27	GREEN ACRES SECTION 5	LOT 27
022	54C-1-5-28	GREEN ACRES SECTION 5	LOT 28
023	54C-1-5-29	GREEN ACRES SECTION 5	LOT 29
024	54C-1-5-30	GREEN ACRES SECTION 5	LOT 30
025	54C-1-5-31	GREEN ACRES SECTION 5	LOT 31
026	54C-1-5-32	GREEN ACRES SECTION 5	LOT 32
027	54-A-122	THE CITY OF WINCHESTER	DB 382 PG 104
028	54H-1-10	ANNE B. HAWKINS	INST. 110005694
029	54H-1-11	KELSEY KERNAN	INST. 190010576
030	54H-1-12	MARY EFFLER-LANTZ & RICHARD LANTZ	INST. 030005377
031	54H-1-13	LEONARD W. FOLTZ & DEBORAH C. FOLTZ	DB 444 PG 24
032	54H-1-14	LEONARD W. FOLTZ & DEBORAH C. FOLTZ	DB 854 PG 354
033	54H-1-15	YONI ROMERO SANTOS HERNANDEZ	INST. 200000835
034	54H-1-16	SARAH C. ORRIS & EDWARD JAN ORRIS	INST. 210019637
035	54H-1-17	JERRY L. UPDYKE	DB 853 PG 1406
036	54H-1-41	CLARA V. WOOD	DB 527 PG 371
037	54H-1-42	DAVID B. BUNNER	DB 935 PG 269
038	54H-1-57	DONALD A. RICE	INST. 180008316
039	54H-1-58	HARRY K. JONES & DONNA J. JONES	INST. 020009439
040	54H-21A-97	STEPHEN M. PRICE	INST. 220013120
041	54H-21A-98	MICHEAL P. & SHERRY GAY KEENAN, TRUSTEES	INST. 220006038
042	54H-21A-99	GORDON W. COOPER, JR. & JENNY M. COOPER	INST. 160006748
043	54-A-121	THE CITY OF WINCHESTER	
044	54-A-119	THE CITY OF WINCHESTER	
045	54-A-120A	SANOTS A. RIVERA-CASTRO & MARIA D. MONTOYA-VAZQUEZ	INST. 050020410
046	54-A-120	TUCKAHOE SOLUTIONS, LLC	INST. 180004390
047	54C-1-5-78	GLEN D. MOHR, INC	INST. 120009330
048	54C-1-5-67	LARRY H. & JUDY B. GILHART	DB 480 PG 643
049	54C-1-5-50	ANGELA JOAN HILLYARD	INST. 030006156
050	54C-1-5-51	EDWARD W. HEISHMAN	INST. 000012448
051	54C-1-5-66	THOMAS TANGEN	INST. 160007319
052	54C-A-117	TRAVIS L. NESSELRODT	INST. 210009554

EASEMENT LEGEND

TRAIL EASEMENT
TEMPORARY TRAIL EASEMENT

UTILITY CONTACTS

SANITARY SEWER:
OWNER: CITY OF WINCHESTER
ADDRESS: ROUSS CITY HALL
WINCHESTER VA, 22601
POC: JOHN BORDOGNA
NUMBER: (540) 336-0234

ZMM

ARCHITECTS
ENGINEERS

1118 South Main Street
Charlottesville, VA 22902
Phone: 540.552.2151
Fax: 540.551.0219

222 Lee Street, West
Charlottesville, VA 22902
Phone: 540.542.6159
Fax: 540.542.6144

5555 Winchester Avenue
Berkeley Business Park, Suite 5
Martinsburg, WV 25805
Phone: 304.342.6159
www.zmm.com

REVISIONS

DATE

NO.

DESCRIPTION

FREDERICK COUNTY PARKS AND RECREATION

ABRAMS CREEK TRAIL

WINCHESTER, VIRGINIA

65% DESIGN SUBMITTAL

PRELIMINARY
NOT FOR CONSTRUCTION

PROPERTY INFORMATION

DRAWN
LCK


CHECKED
WAS

DATE
09.25.2024

COMM. NO.
2020-097

C102

October 8, 2024
O:\2020 Projects\2020-097\CA\Drawings\2020-097 Civil Sheet.dwg

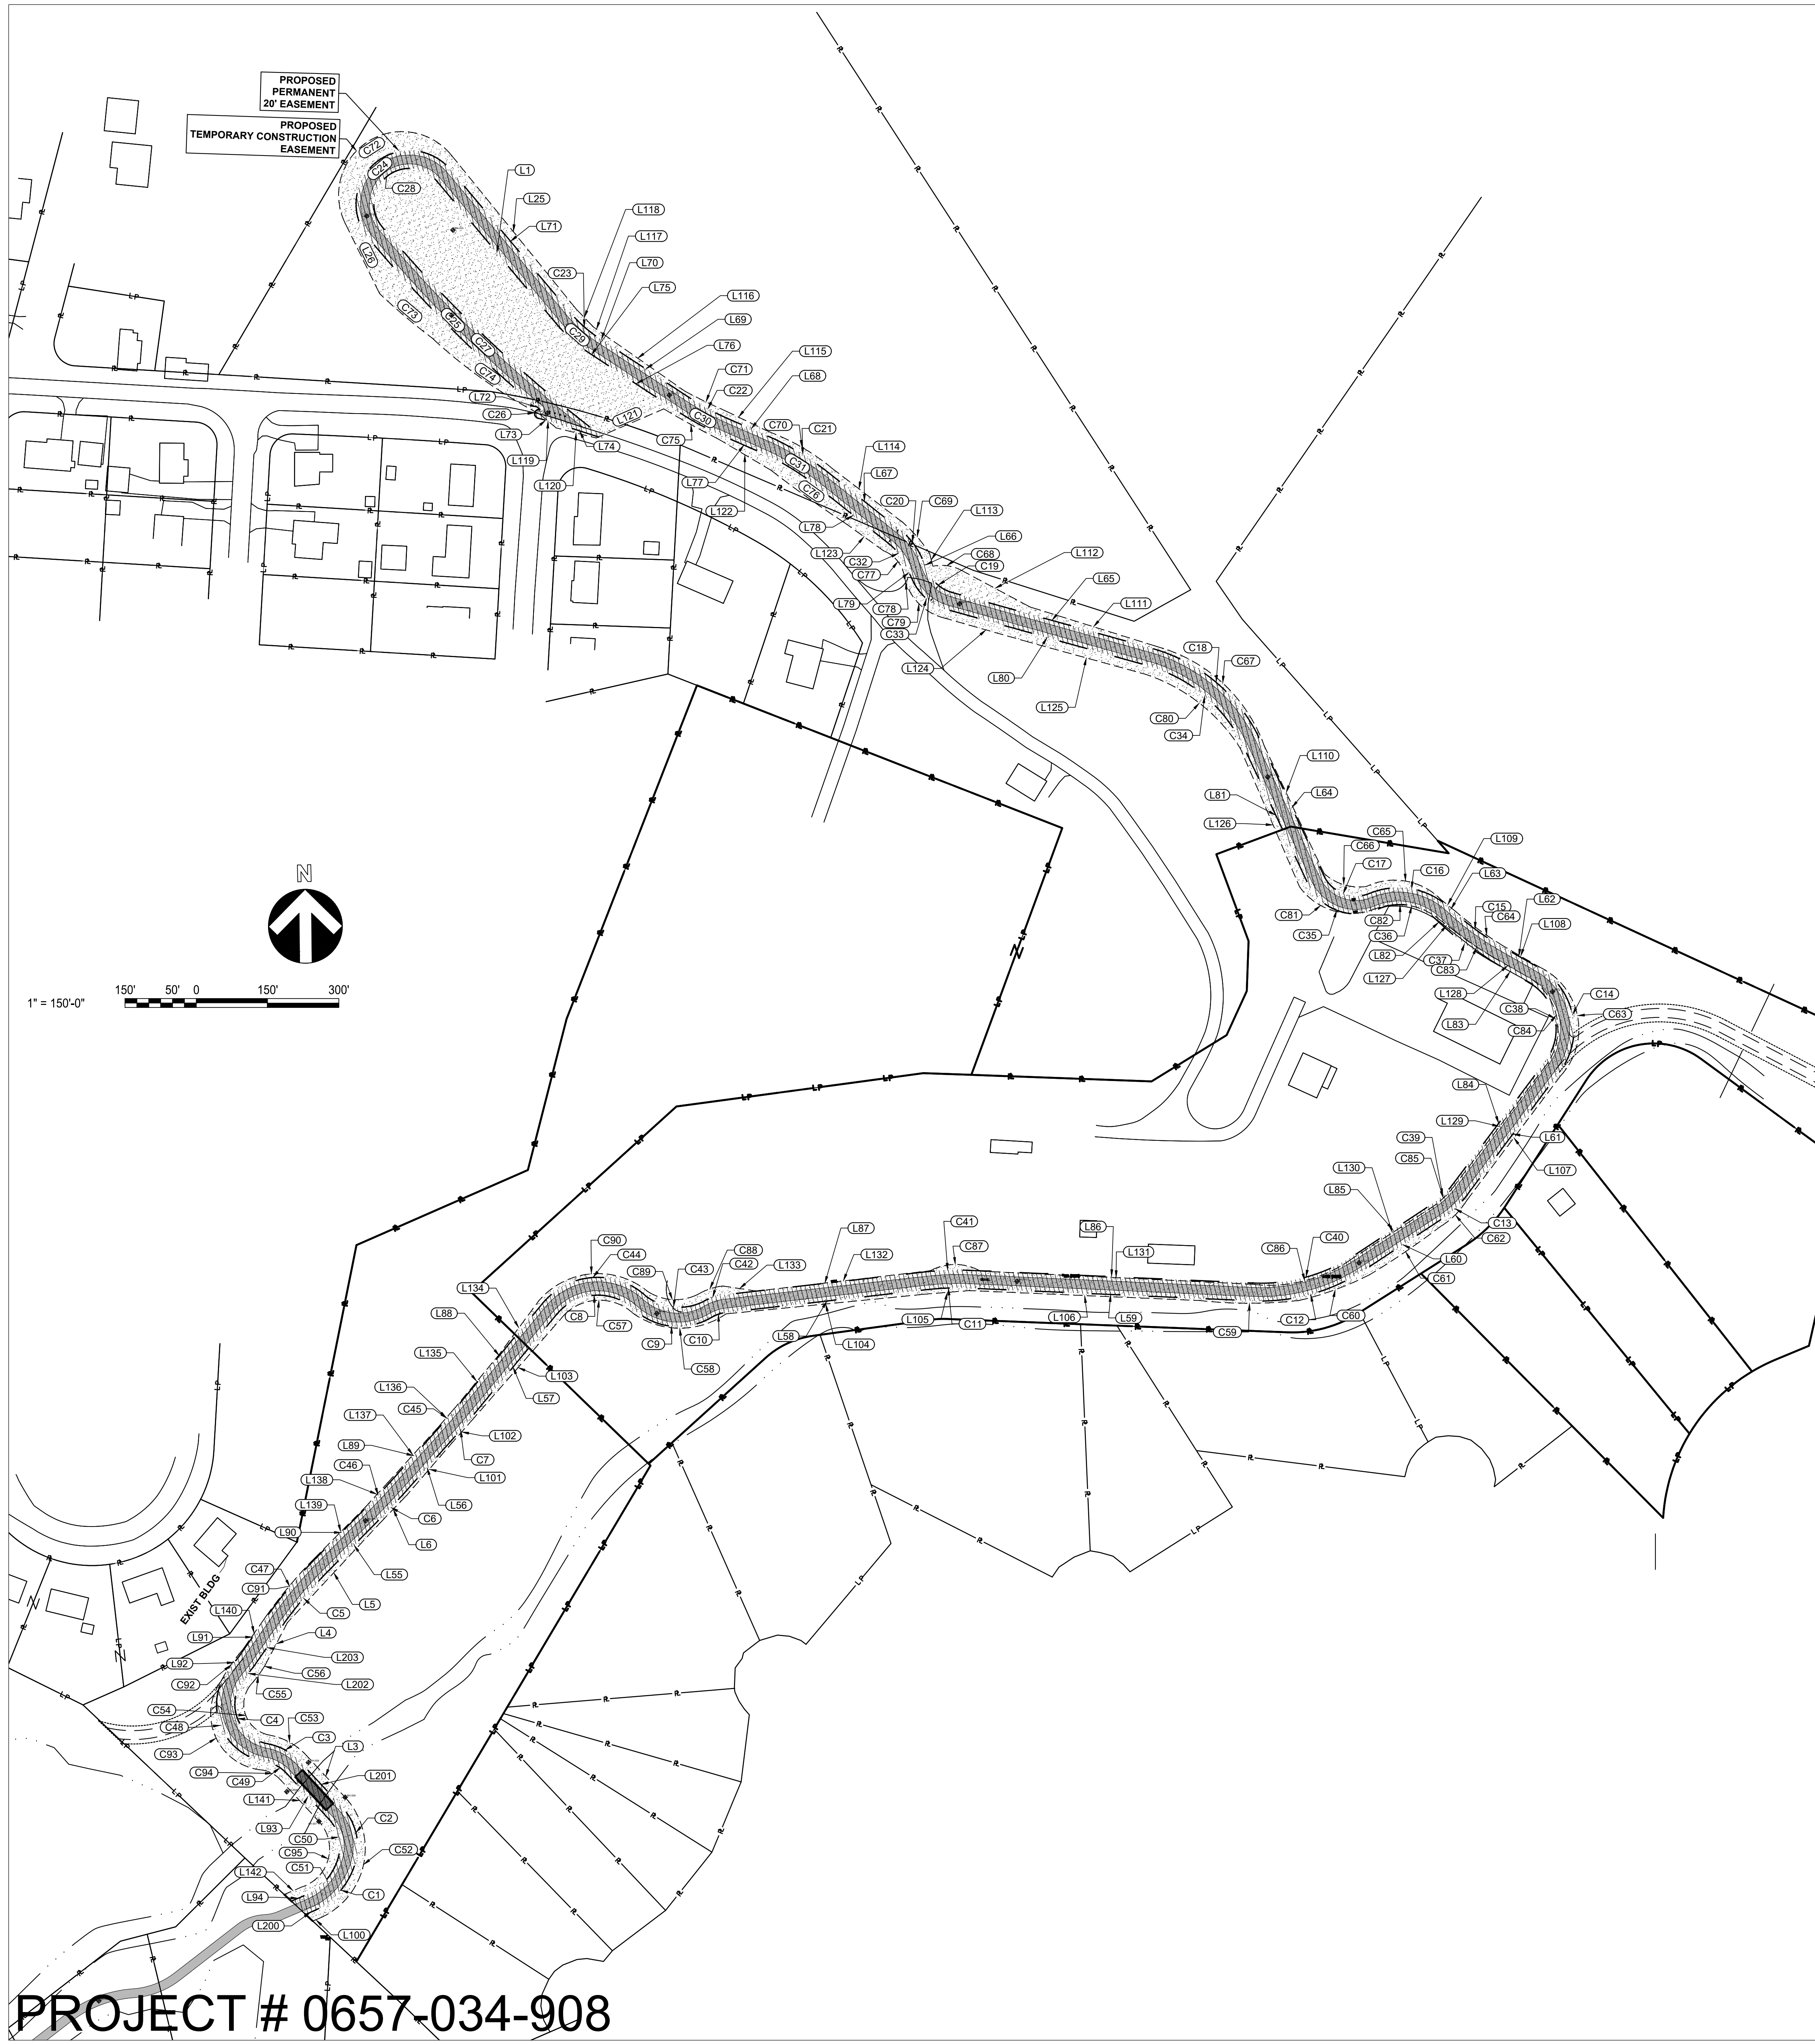

PROJECT # 0657-034-908

PROPOSED PERMANENT EASEMENT ACQUISITION											
Parcel Line and Curve Table				Parcel Line and Curve Table				Parcel Line and Curve Table			
Line #/Curve #	Length	Bearing/Delta	Radius	Line #/Curve #	Length	Bearing/Delta	Radius	Line #/Curve #	Length	Bearing/Delta	Radius
L200	12.40	N66° 53' 47.11"E		C12	131.58	35.90	210.00	L69	116.33	N56° 35' 19.52"W	
C1	72.60	48.93	85.00	L60	104.58	N56° 40' 05.69"E		L70	3.36	N56° 53' 57.13"W	
C2	65.54	57.77	65.00	C13	37.82	19.70	110.00	C23	44.30	17.03	149.00
L201	70.00	N42° 43' 58.48"W		L61	174.35	N36° 58' 15.33"E		L71	209.68	N39° 57' 48.03"W	
C3	41.93	36.96	65.00	C14	135.58	97.10	80.00	C24	188.47	179.98	60.00
C4	92.52	117.81	45.00	L62	50.00	N60° 07' 52.64"W		C25	264.03	9.89	1529.34
L202	17.57	N38° 10' 16.47"E		C15	65.55	12.95	290.00	L72	8.46	S51° 45' 54.76"E	
L203	54.07	N35° 04' 21.40"E		L63	5.00	N47° 10' 50.66"W		C26	15.62	178.96	5.00
C5	84.01	9.82	490.00	C16	95.85	65.38	84.00	L73	17.78	S75° 13' 22.31"E	
L55	80.46	N44° 47' 40.10"E		C17	61.04	87.44	40.00	L74	62.60	S71° 52' 51.74"E	
C6	37.98	2.86	760.00	L64	168.55	N25° 07' 23.42"W		C27	347.53	13.15	1514.59
L56	82.62	N41° 55' 51.14"E		C18	163.31	49.25	190.00	C28	125.65	179.98	40.00
C7	30.57	2.30	760.00	L65	233.98	N74° 22' 15.95"W		L1	209.72	S39° 57' 48.03"E	
L57	153.23	N39° 37' 34.23"E		C19	34.63	49.60	40.00	C29	50.28	17.05	169.00
C8	97.51	93.11	60.00	L66	19.28	N24° 46' 21.37"W		L75	3.14	S56° 53' 57.13"E	
C9	93.81	73.63	73.00	C20	39.49	26.62	85.00	L76	116.33	S56° 35' 19.52"E	
C10	17.03	24.39	40.00	L67	102.47	N51° 23' 36.00"W		C30	52.54	9.71	310.00
L58	228.33	N83° 30' 15.66"E		C21	71.39	13.19	310.00	L77	57.87	S66° 17' 57.73"E	
C11	45.87	9.06	290.00	L68	58.17	N66° 17' 57.73"W		C31	66.49	13.14	290.00
L59	319.00	S87° 25' 58.71"E		C22	49.15	9.71	290.00	L78	102.47	S51° 23' 36.00"E	
Parcel Line and Curve Table				Parcel Line and Curve Table							
Line #/Curve #	Length	Bearing/Delta	Radius	Line #/Curve #	Length	Bearing/Delta	Radius				
C32	30.20	26.62	65.00	C43	66.76	62.30	61.40				
L79	19.28	S24° 46' 21.37"E		C44	130.01	93.11	80.00				
C33	51.94	49.60	60.00	L88	153.23	S39° 37' 34.23"W					
L80	233.98	S74° 22' 15.95"E		C45	29.77	2.30	740.00				
C34	146.12	49.25	170.00	L89	82.62	S41° 55' 51.14"W					
L81	168.55	S25° 07' 23.42"E		C46	36.98	2.86	740.00				
C35	91.57	87.44	60.00	L90	80.46	S44° 47' 40.10"W					
C36	73.90	71.97	58.63	C47	87.43	9.82	510.00				
L82	5.00	S47° 10' 50.66"E		L91	53.23	S35° 03' 24.95"W					
C37	70.07	12.95	310.00	L92	17.30	S38° 10' 16.47"W					
L83	50.00	S60° 07' 52.64"E		C48	134.50	119.75	64.36				
C38	101.69	97.10	60.00	C49	29.03	36.96	45.01				
L84	174.35	S36° 58' 15.33"W		L93	70.00	S42° 43' 58.52"E					
C39	30.94	19.70	90.00	C50	45.37	57.77	45.00				
L85	104.58	S56° 40' 05.69"W		C51	59.04	52.04	65.00				
C40	119.04	35.90	190.00	L94	16.72	S67° 04' 40.10"W					
L86	319.00	N87° 25' 58.71"W		C76	101.69	4.91	1187.80				
C41	49.03	9.06	310.00								
L87	228.33	S83° 30' 15.66"W									
C42	25.55	24.39	60.00								
PROPOSED TEMPORARY CONSTRUCTION EASEMENT											
Parcel Line and Curve Table				Parcel Line and Curve Table				Parcel Line and Curve Table			
Line #/Curve #	Length	Bearing/Delta	Radius	Line #/Curve #	Length	Bearing/Delta	Radius	Line #/Curve #	Length	Bearing/Delta	Radius
L55	80.46	N44° 47' 40.10"E		C60	84.72	13.90	349.19	C71	52.37	4.16	721.54
L100	7.74	N67° 04' 40.10"E		C61	95.48	6.35	861.94	L116	110.31	N55° 00' 52.85"W	
C52	162.75	109.71	85.00	C62	43.46	27.49	90.59	L117	15.97	N54° 13' 19.11"W	
L3	63.95	N42° 43' 58.47"W		L107	174.05	N37° 00' 29.85"E		L118	28.61	N43° 41' 11.34"W	
C53	48.38	36.96	75.00	C63	145.70	108.06	77.25	L25	221.32	N39° 01' 35.01"W	
C54	71.72	117.41	35.00	L108	46.66	N59° 39' 55.61"W		C72	207.60	167.03	71.21
C55	28.09	11.20	143.77	C64	66.79	9.24	414.18	L26	88.31	S26° 03' 18.44"E	
C56	28.09	11.20	143.77	L109	20.36	N50° 49' 19.44"W		C73	77.07	6.70	658.72
L4	54.07	N27° 37' 14.20"E		C65	90.08	70.64	73.07	C74	149.06	15.17	562.95
L5	152.54	N42° 55' 08.68"E		C66	51.53	50.64	58.30	L119	23.36	S49° 52' 34.78"E	
L6	42.80	N43° 59' 17.69"E		L110	158.32	N25° 04' 24.47"W		L120	46.48	S75° 45' 15.79"E	
L101	77.81	N40° 50' 25.04"E		C67	169.95	54.76	177.81	L121	82.64	N86° 43' 28.48"E	
L102	33.37	N41° 21' 57.82"E		L111	149.73	N72° 39' 55.50"W		C75	70.48	4.26	947.16
L103	158.82	N41° 13' 24.70"E		L112	88.61	N61° 52' 59.72"W		L122	68.02	S59° 19' 19.19"E	
C57	85.23	87.51	55.80	C68	31.65	37.77	48.01	C76	101.69	4.91	1187.80
C58	110.49	69.31	91.34	L113	14.58	N13° 32' 07.69"W		L123	53.70	S54° 11' 29.16"E	
L104	224.75	N84° 20' 43.66"E		C69	46.89	16.45	163.31	C77	40.88	62.72	37.34
L105	49.65	N85° 22' 24.07"E		L114	99.31	N52° 35' 07.38"W		C78	66.51	63.01	60.48
L106	258.80	S87° 31' 29.02"E		C70	82.63	19.43	243.70	C79	66.51	63.01	60.48
C59	111.60	12.77	500.79	L115	51.77	N64° 18' 09.62"W		L124	97.09	S74° 06' 28.49"E	
Parcel Line and Curve Table				Parcel Line and Curve Table							
Line #/Curve #	Length	Bearing/Delta	Radius	Line #/Curve #	Length	Bearing/Delta	Radius				
L125	136.90	S74° 33' 27.87"E		L134	76.22	S36° 31' 00.28"W					
C80	138.49	39.79	199.39	L135	76.62	S39° 37' 34.23"W					
L126	168.82	S23° 08' 37.29"E		L136	29.78	S41° 00' 44.40"W					
C81	95.51	76.12	71.89	L137	82.56	S42° 16' 15.81"W					
C82	76.10	60.18	72.45	L138	36.92	S42° 24' 55.62"W					
L127	20.73	S52° 39' 45.51"E		L139	80.46	S44° 47' 40.10"W					
C83	51.44	8.15	361.57	C91	87.81	9.82	511.00				
L128	41.41	S60° 21' 53.12"E		L140	44.50	S34° 58' 16.67"W					
C84	119.86	100.86	68.09	C92	43.69	13.59	184.21				
L129	171.69	S37° 17' 45.91"W		C93	133.34	120.64	63.33				
C85	32.69	17.44	107.38	C94	22.59	36.96	35.02				
L130	105.78	S57° 15' 26.58"W		L141	63.94	S42° 43' 58.47"E					
C86	119.83	43.09	159.33	C95	90.23	114.42	45.18				
L131	304.83	N87° 14' 39.81"W		L142	21.60	S67° 04' 40.10"W					
C87	58.78	57.82	58.25								
L132	196.40	S83° 18' 30.12"W									
L133	38.24	N81° 20' 05.88"W									
C88	29.80	24.39	70.00								
C89	59.18	59.58	56.92								
C90	135.34	88.71	87.41								
PRELIMINARY NOT FOR CONSTRUCTION											

ZMM

ARCHITECTS
ENGINEERS

1116 South Main Street
Charleston, WV 25302
Phone: 304.342.2151
Fax: 304.342.2151

222 Lee Street, West
Charleston, WV 25302
Phone: 304.342.2152
Fax: 304.342.2154

5555 Winchester Avenue
Berkeley Springs, WV, Suite 5
Phone: 304.342.0109
www.zmm.com

DATE

REVISIONS

DESCRIPTION

NO.

FREDERICK COUNTY PARKS AND RECREATION

ABRAMS CREEK TRAIL

WINCHESTER, VIRGINIA

65% DESIGN SUBMITTAL

PRELIMINARY
NOT FOR CONSTRUCTION

RIGHT OF
WAY PLAN

DRAWN
LCK

CHECKED
WAS





DATE
09.25.2024

COMM. NO.
2020-097

C103



October 8, 2024 O:\2020 Projects\2020-097\CA\Drawings\2020-097 Civil Sheet.dwg

PROJECT # 0657-034-908

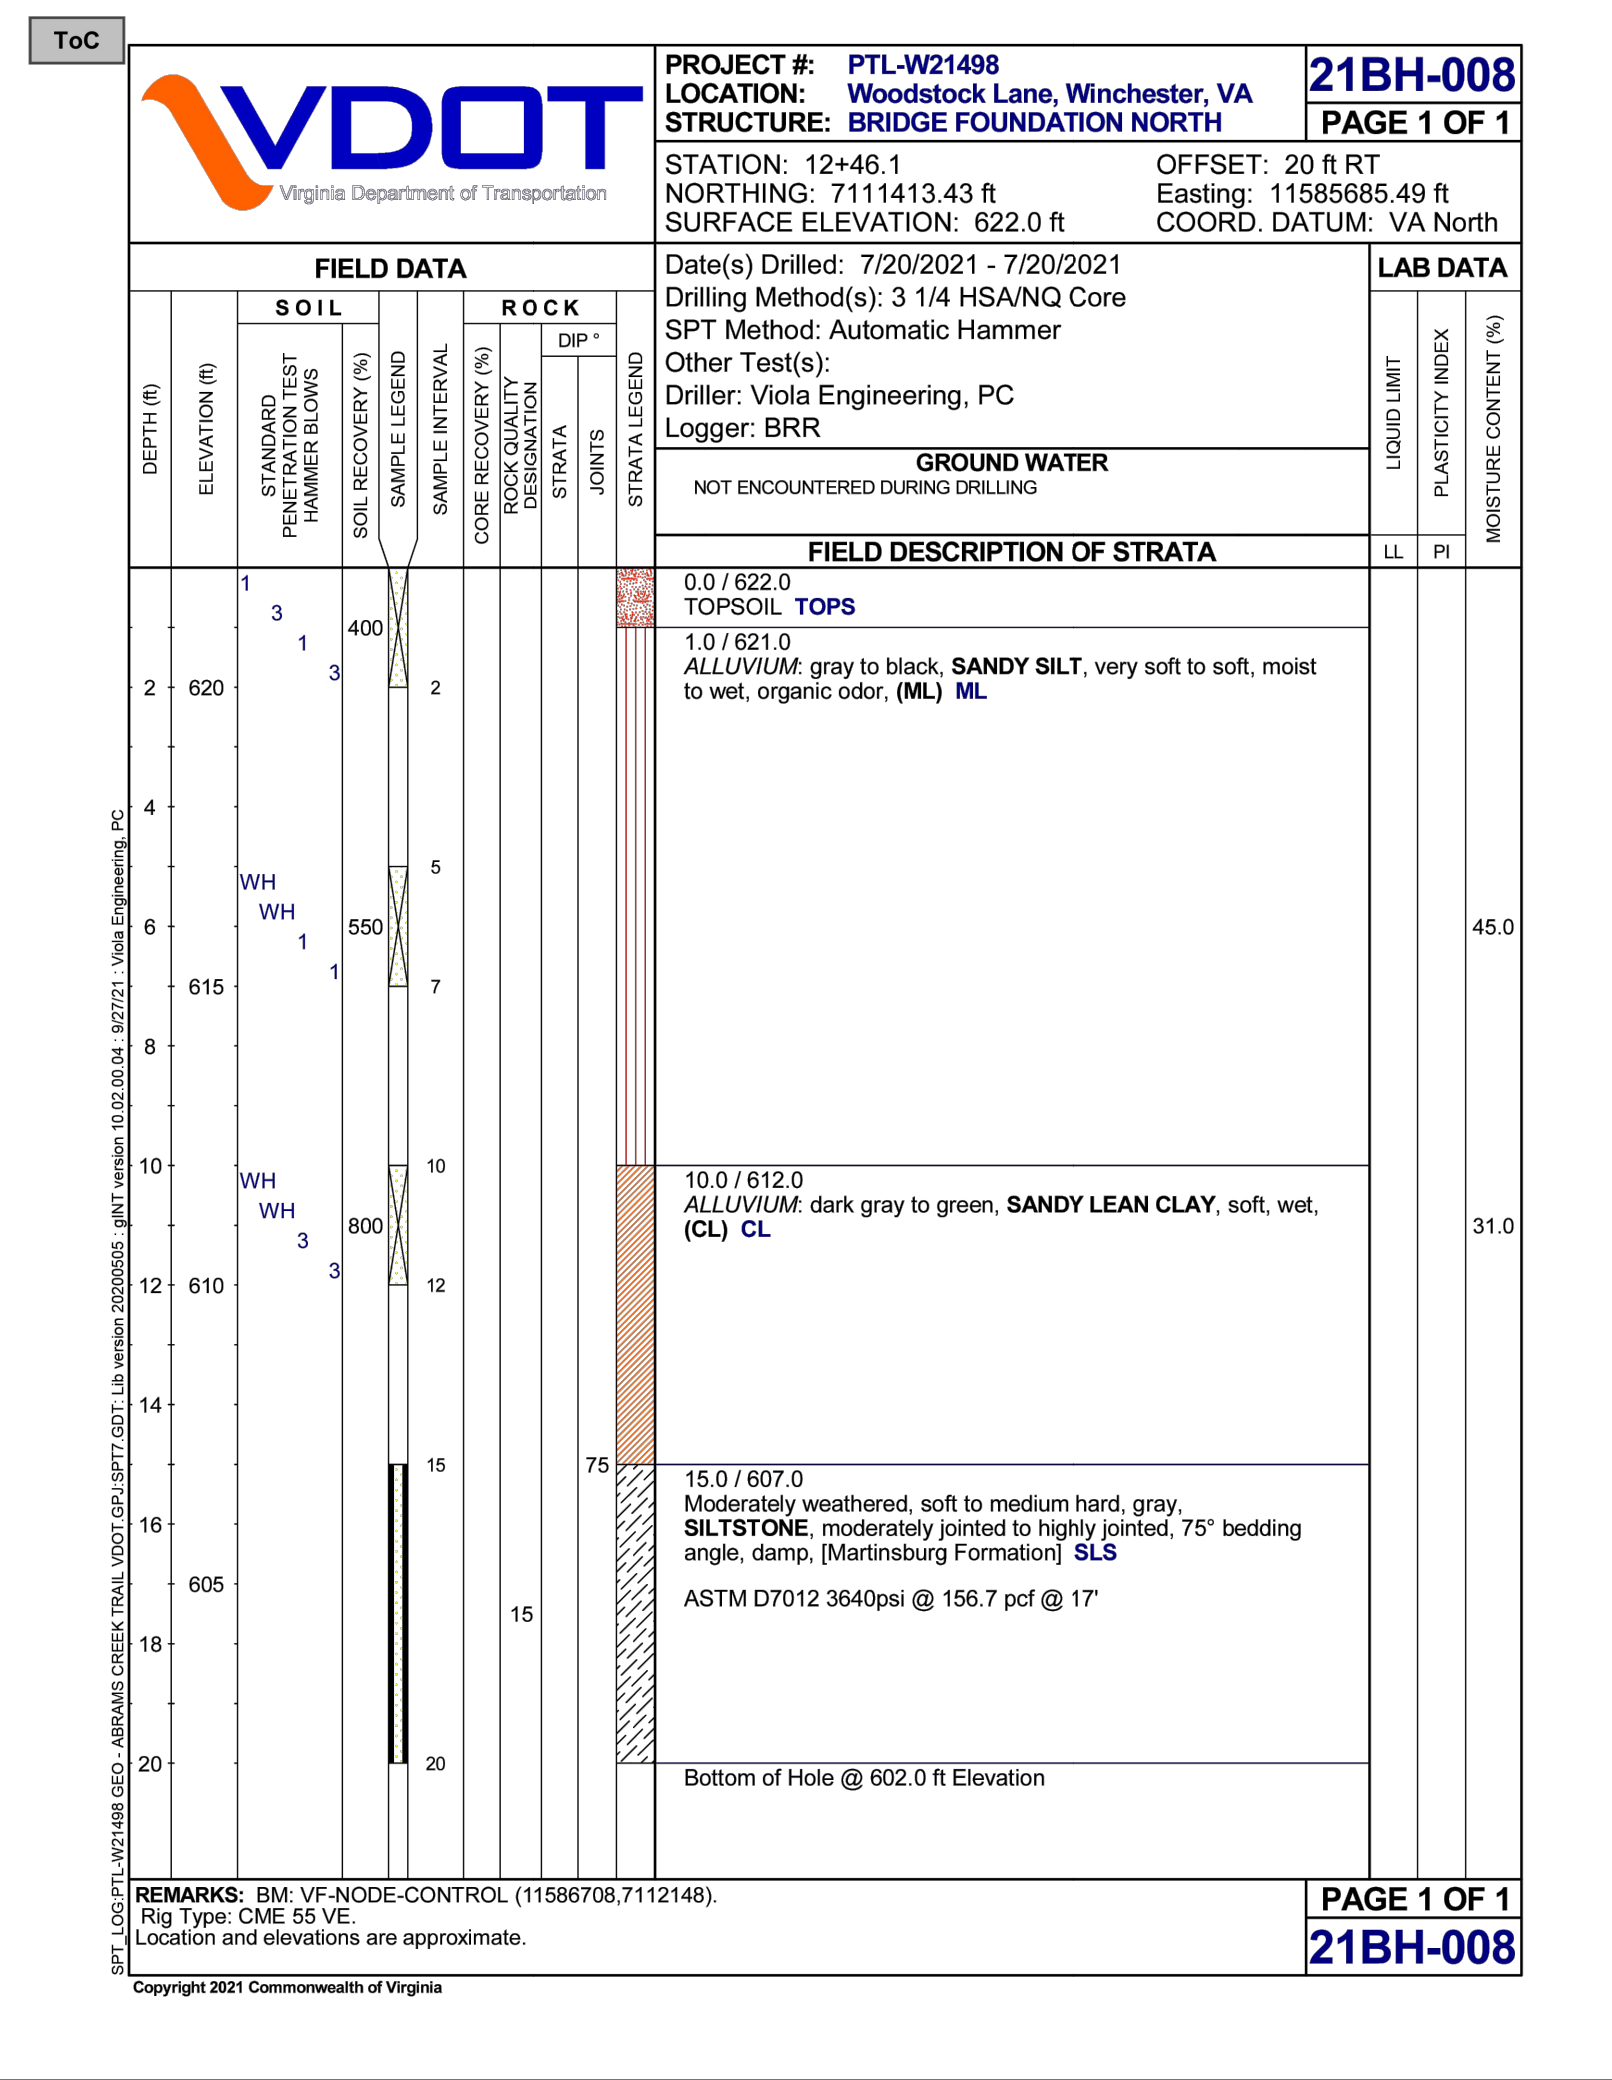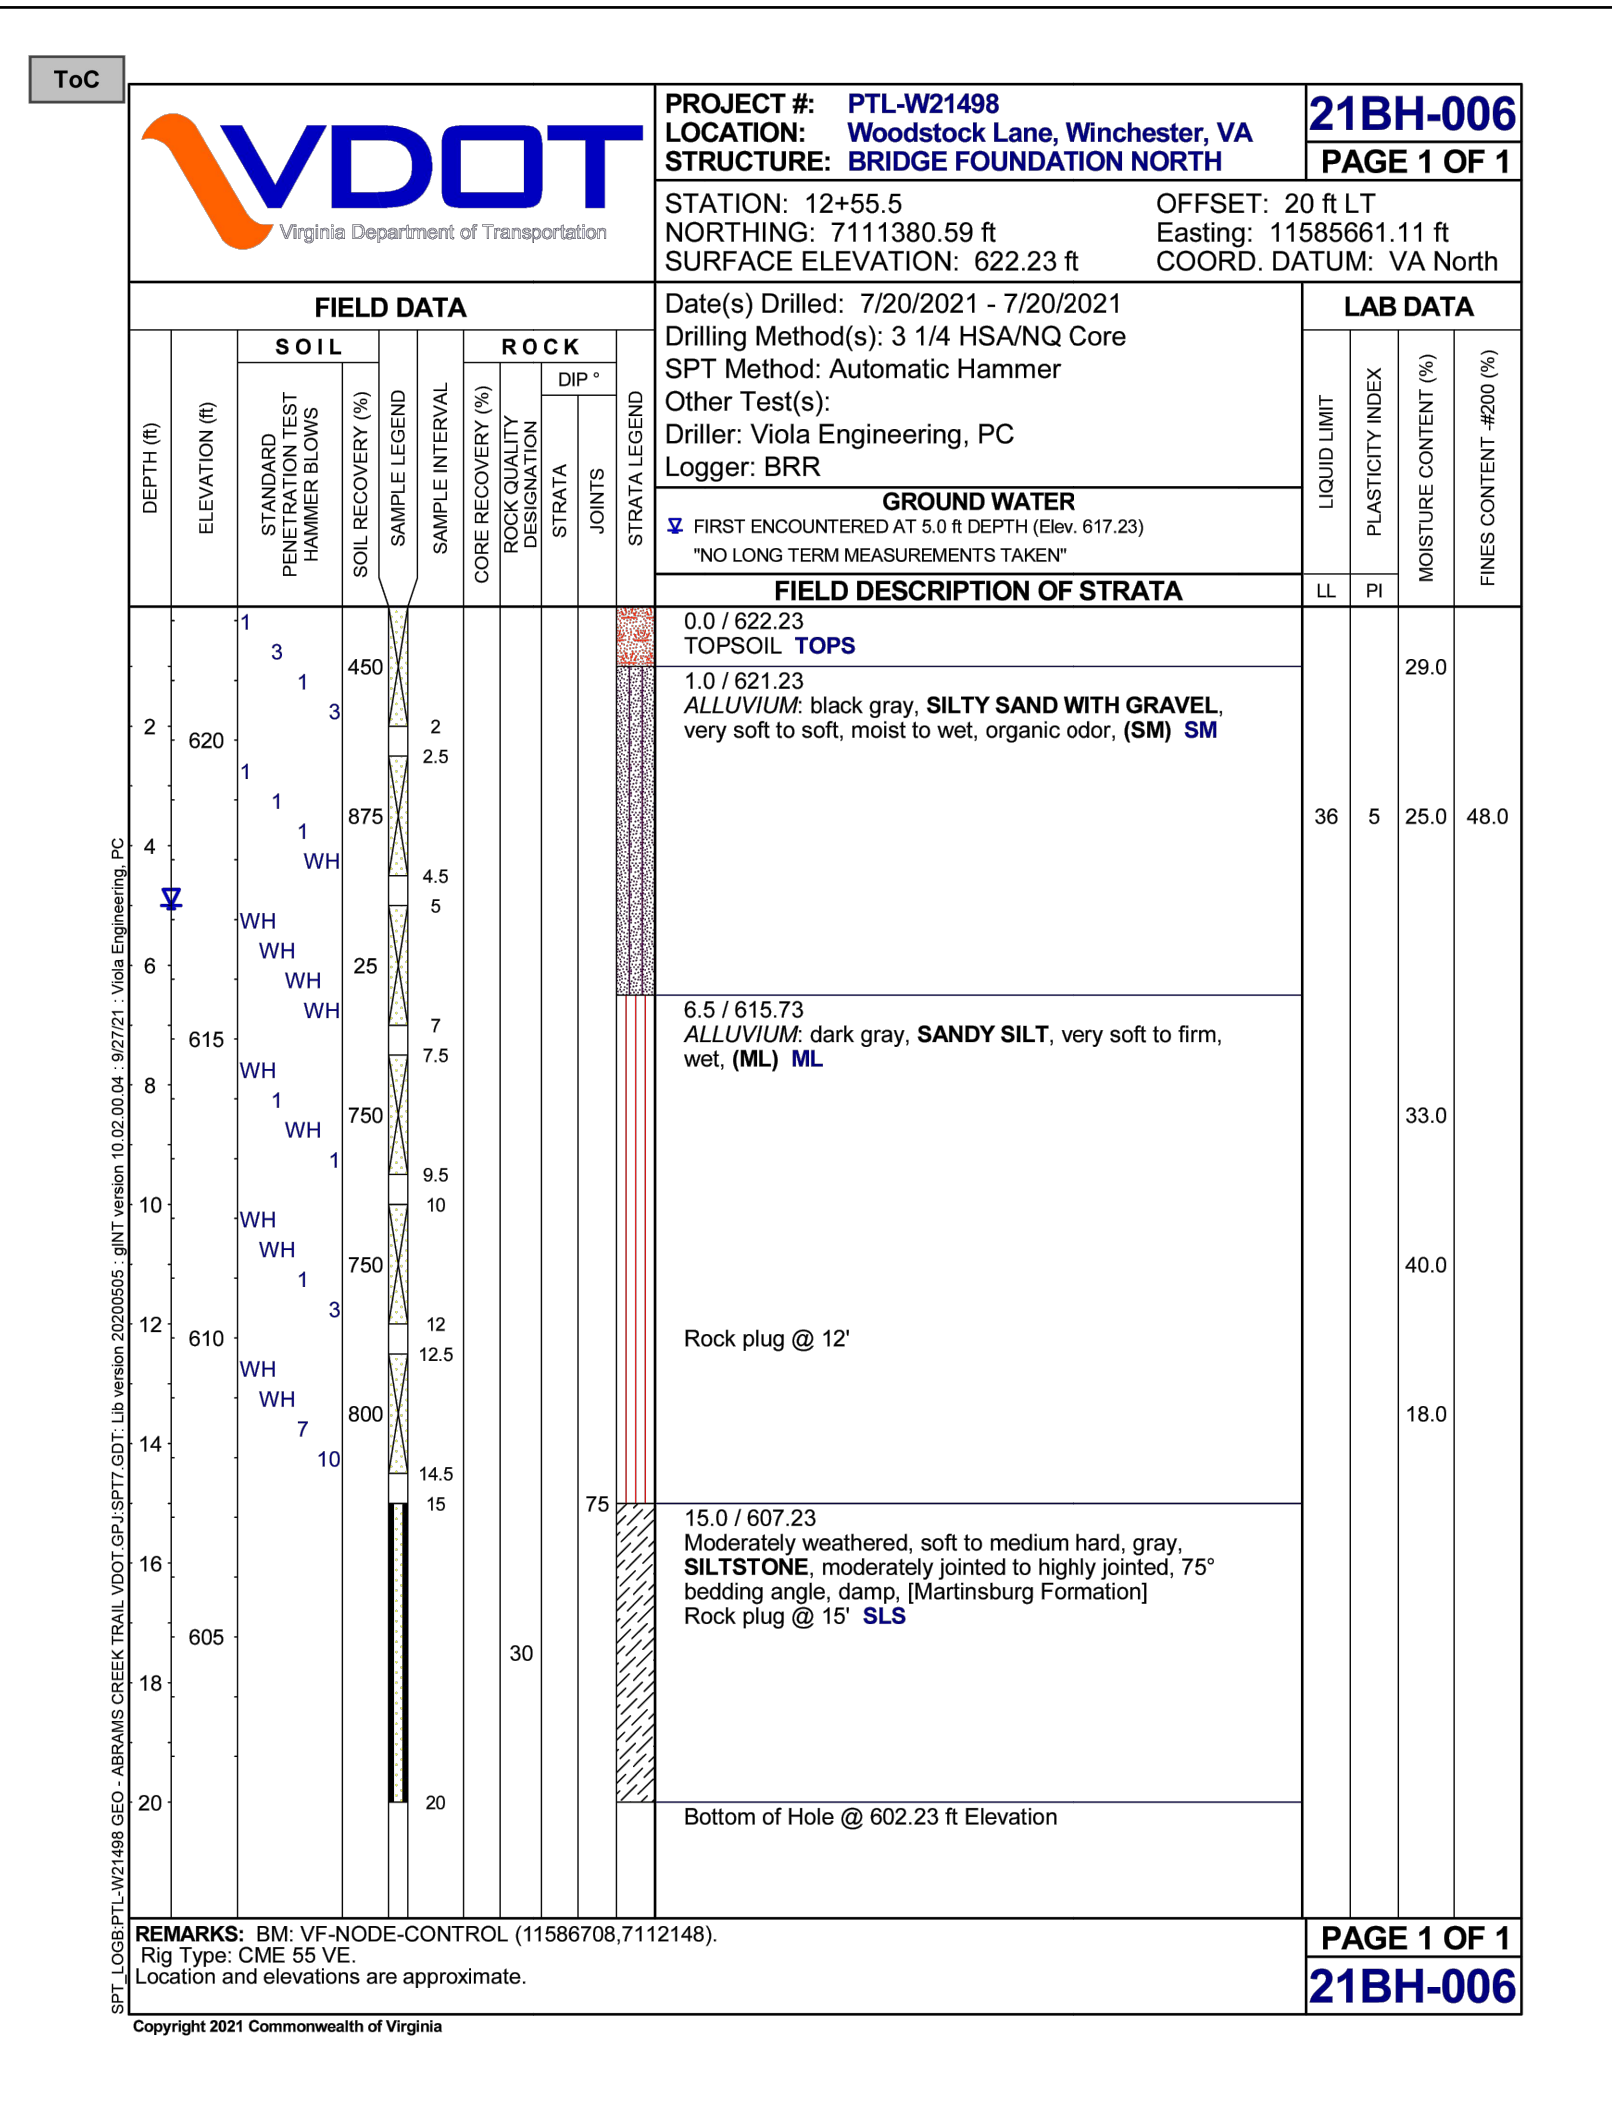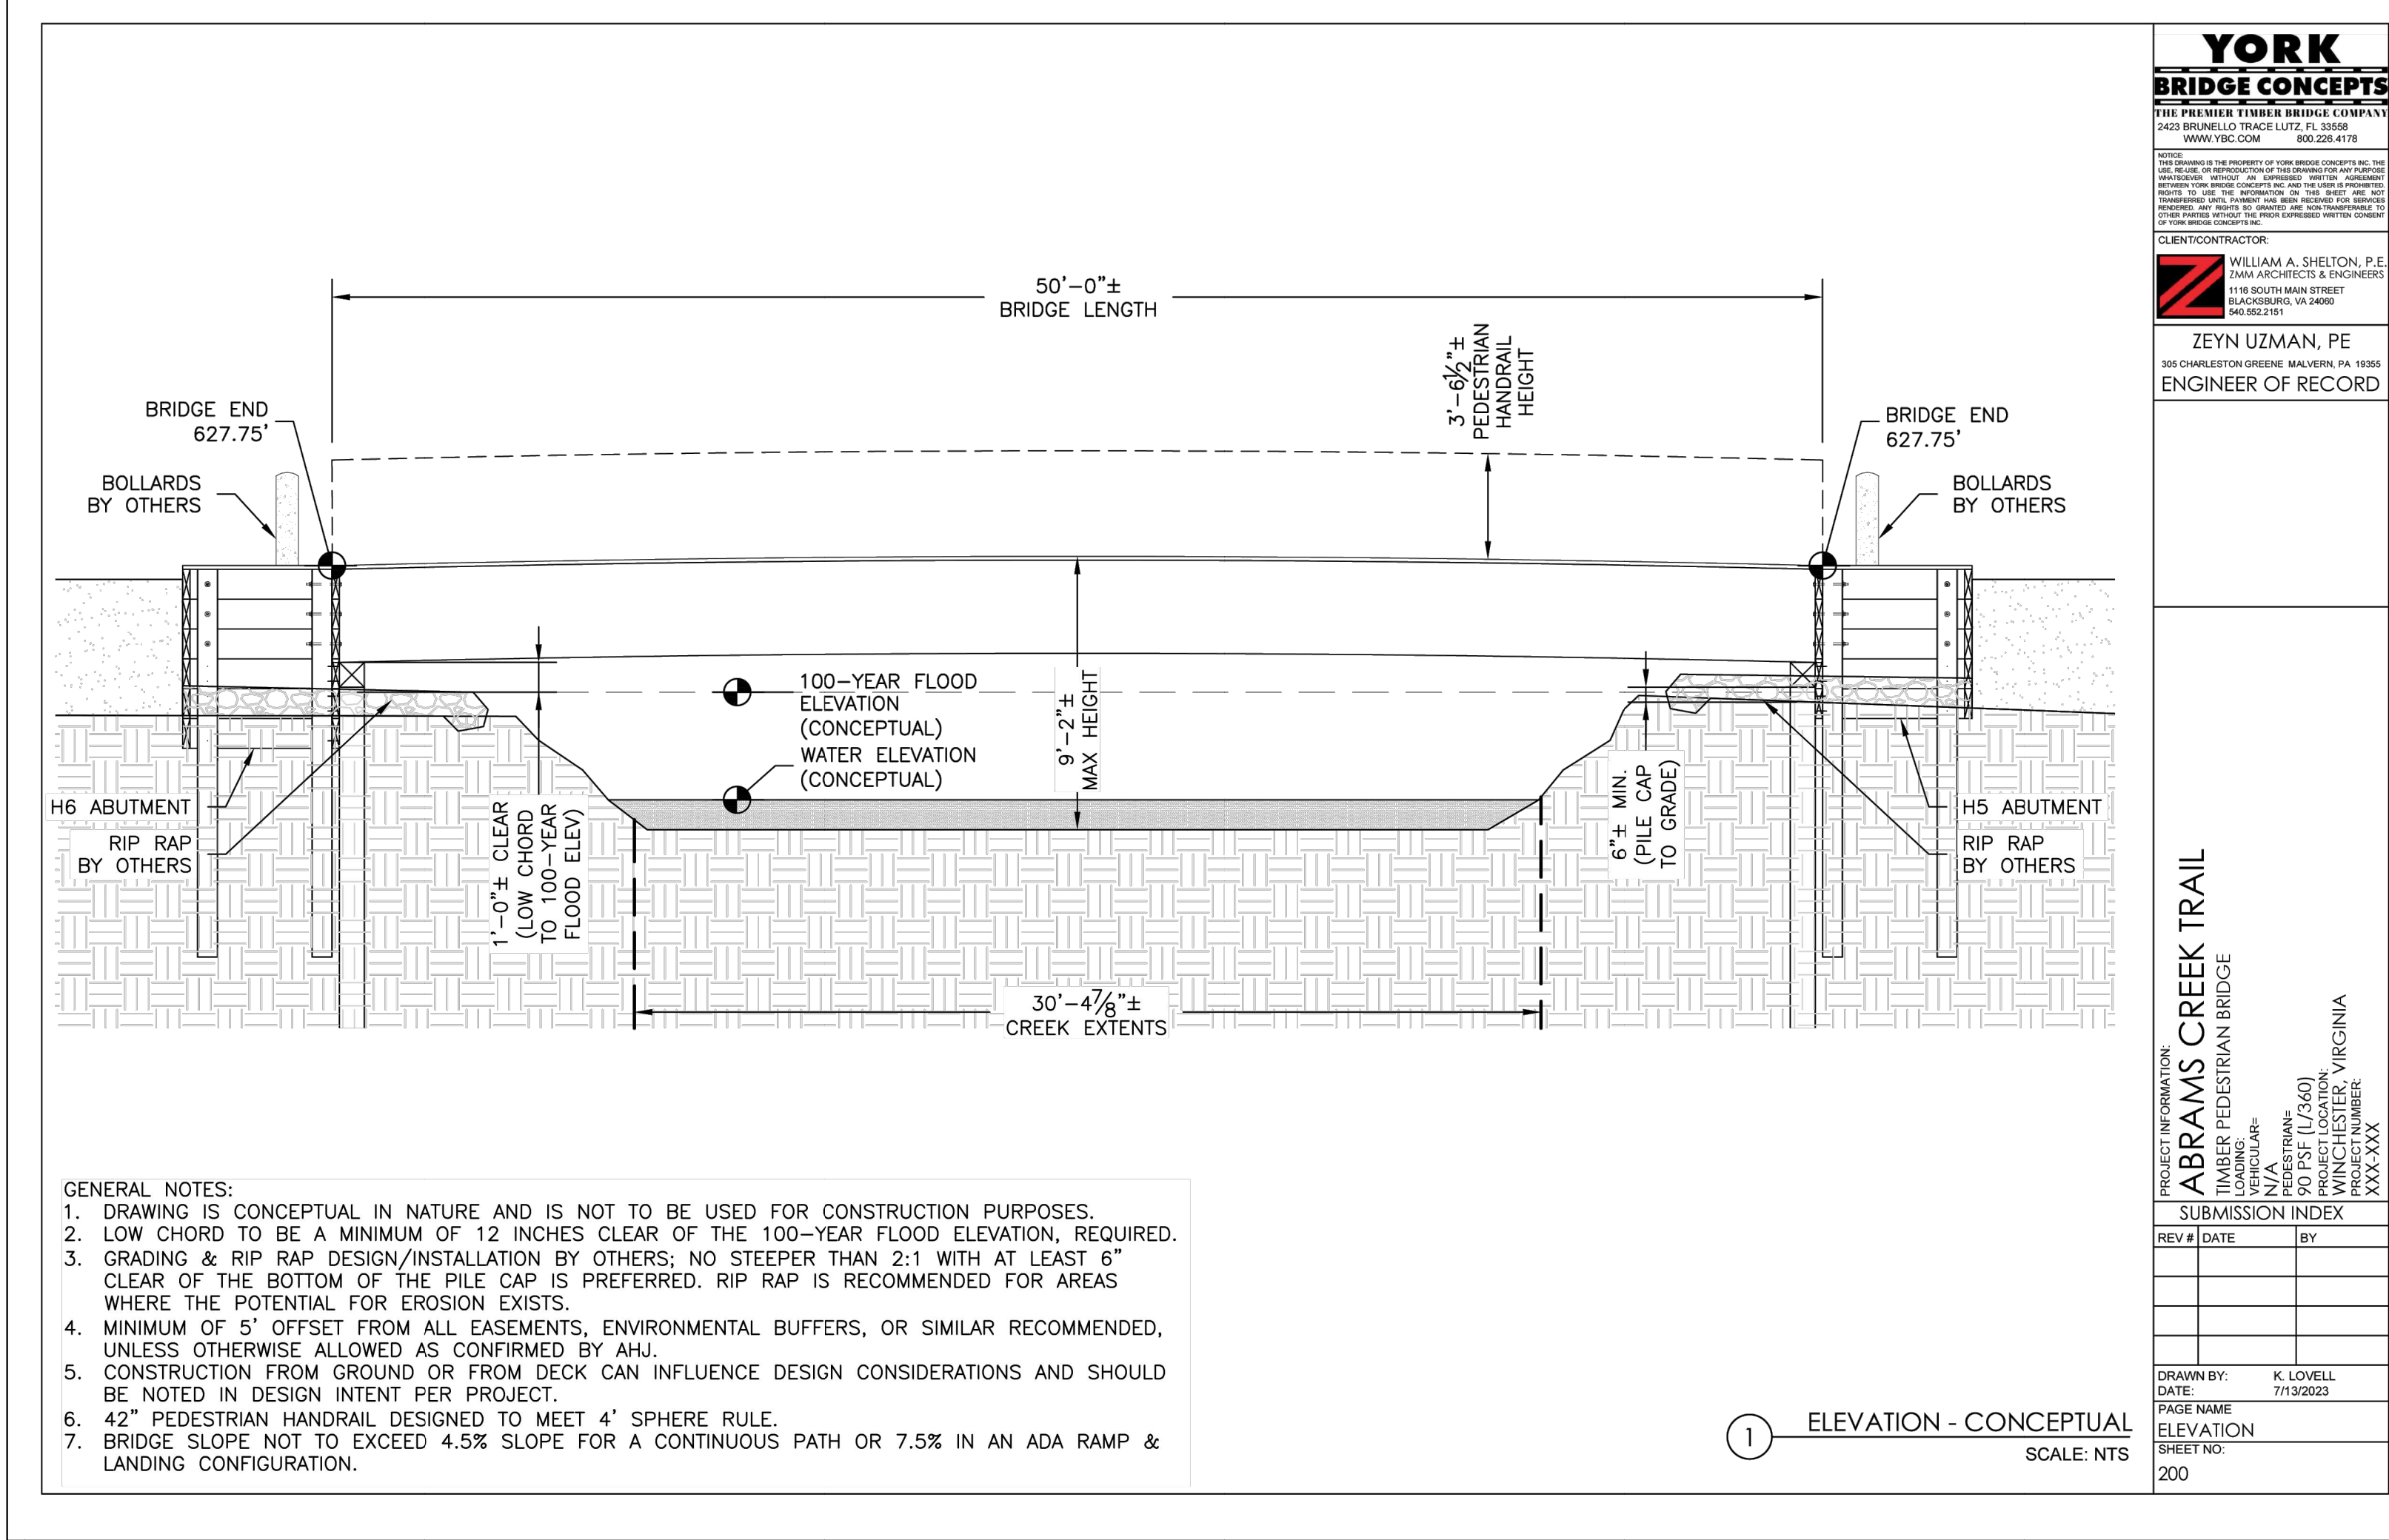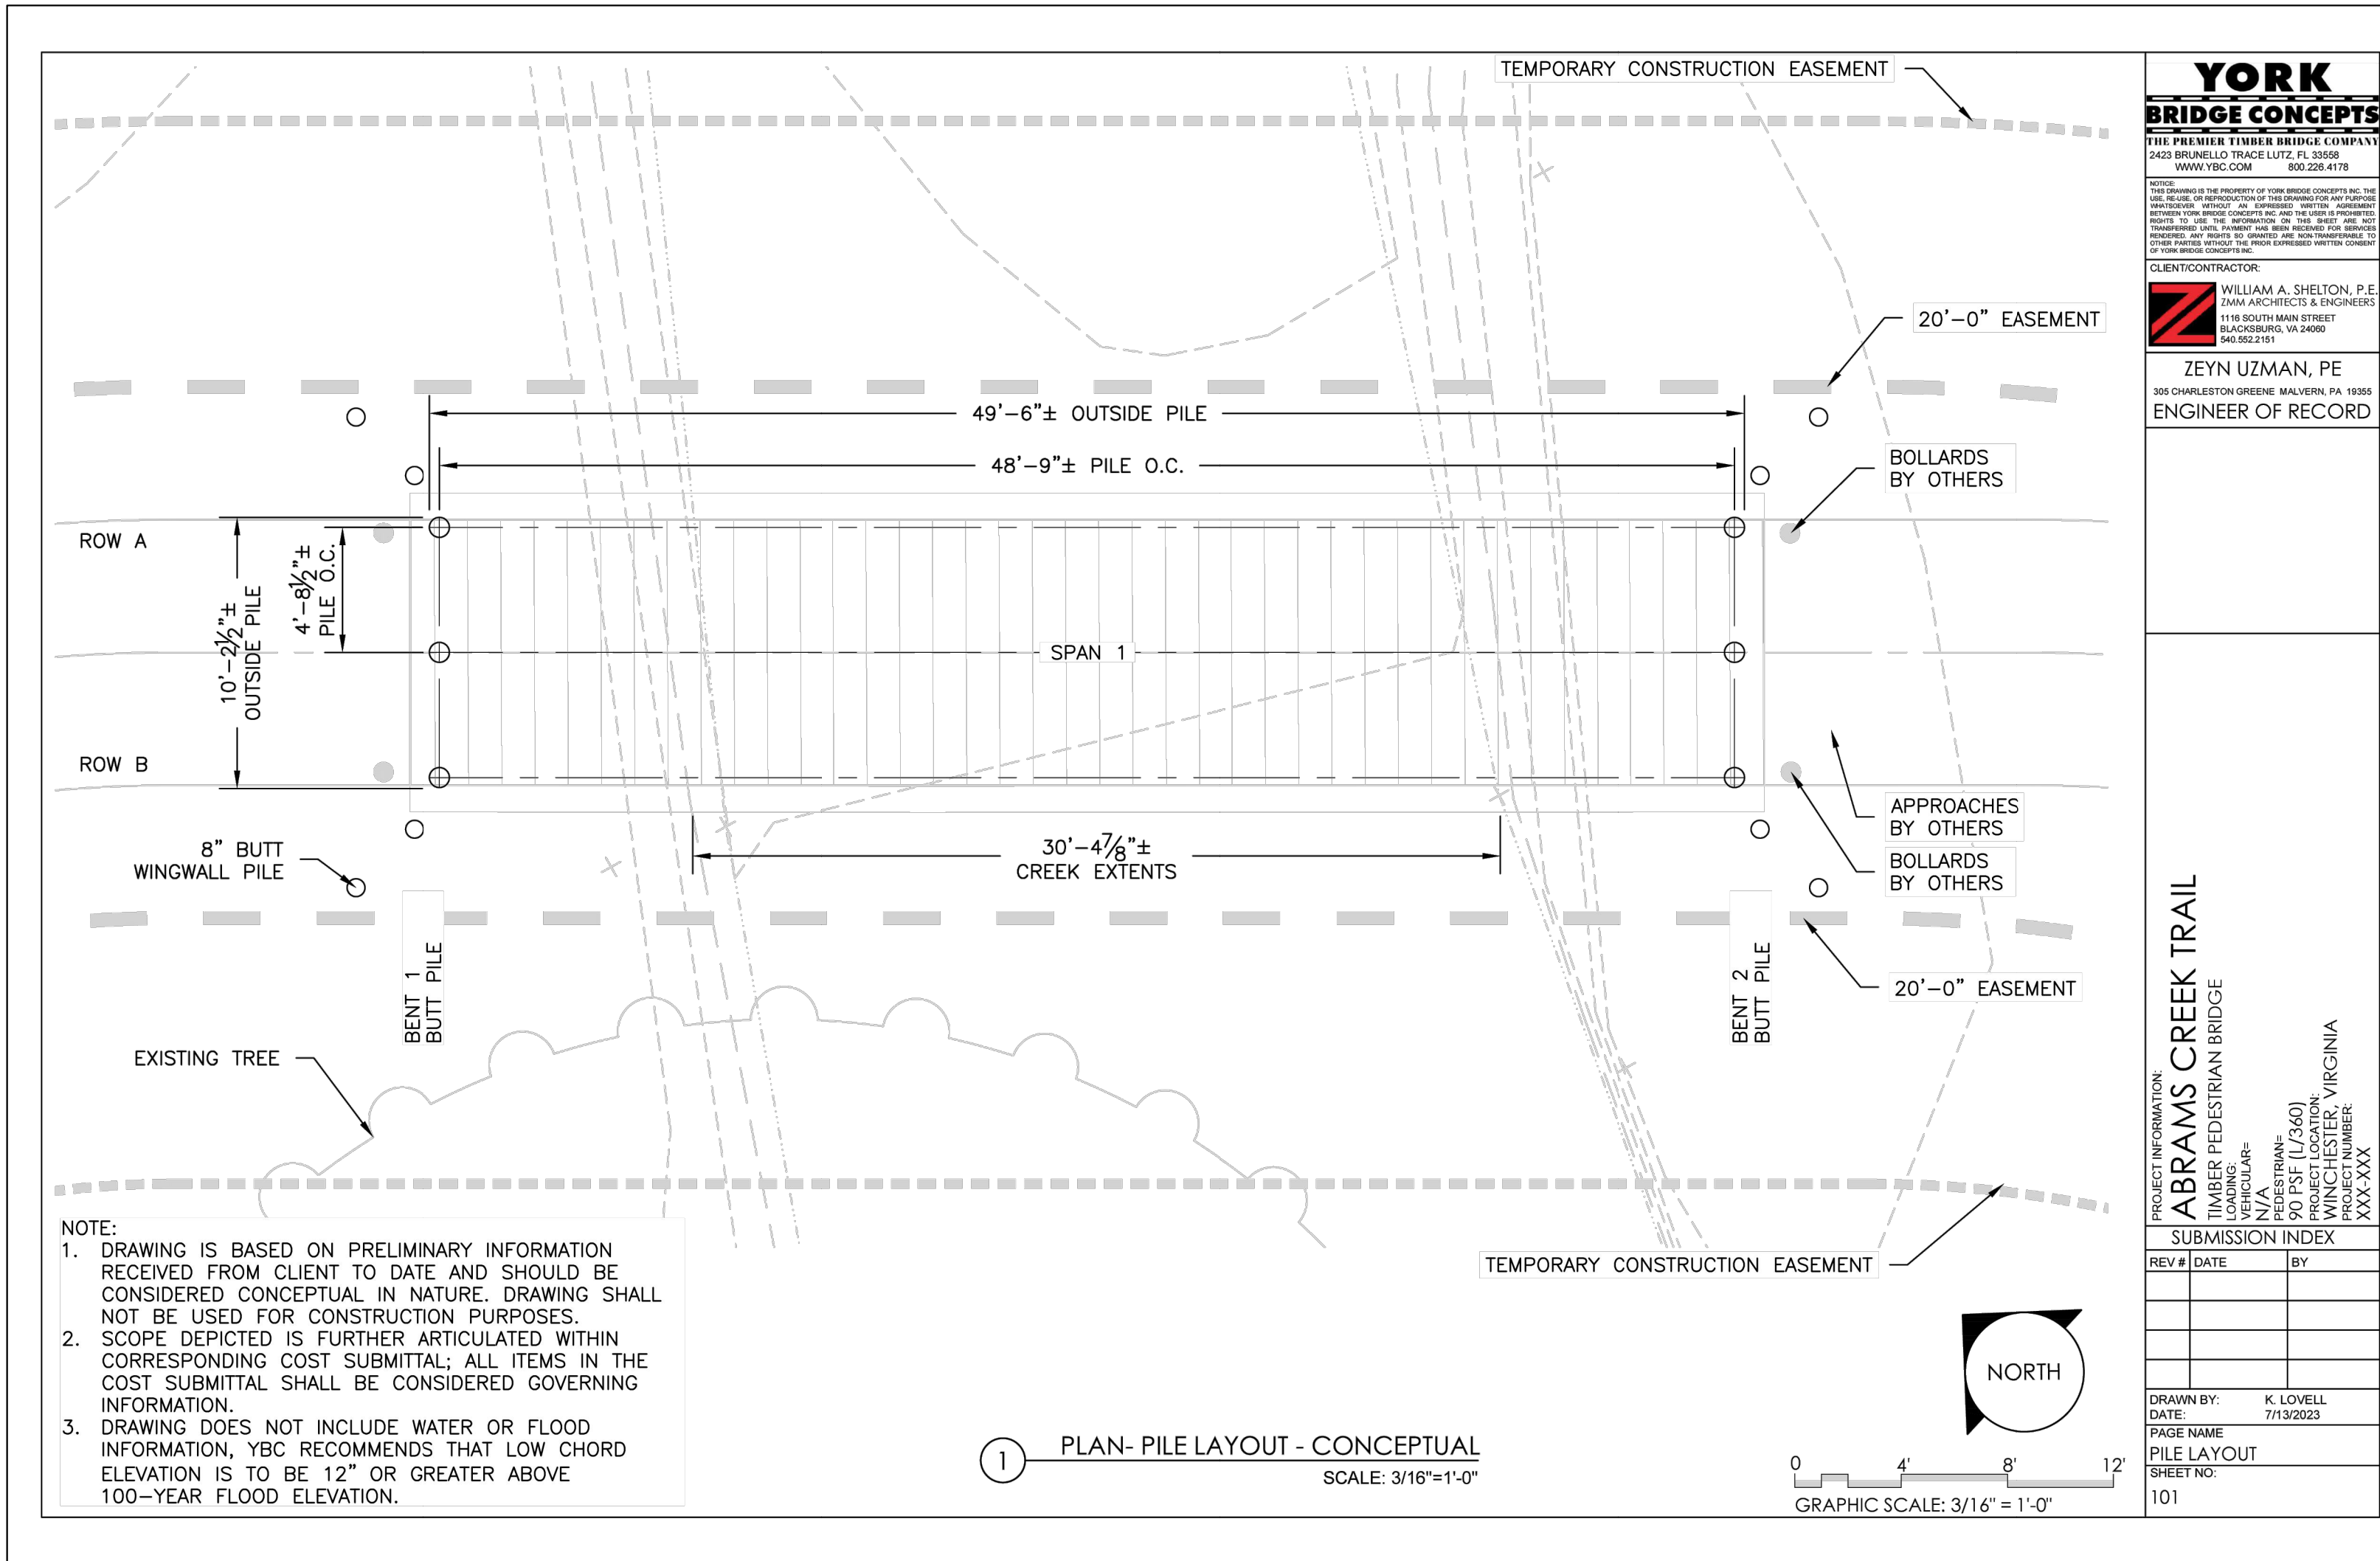

BRIDGE EXAMPLE PHOTOS

NO SCALE

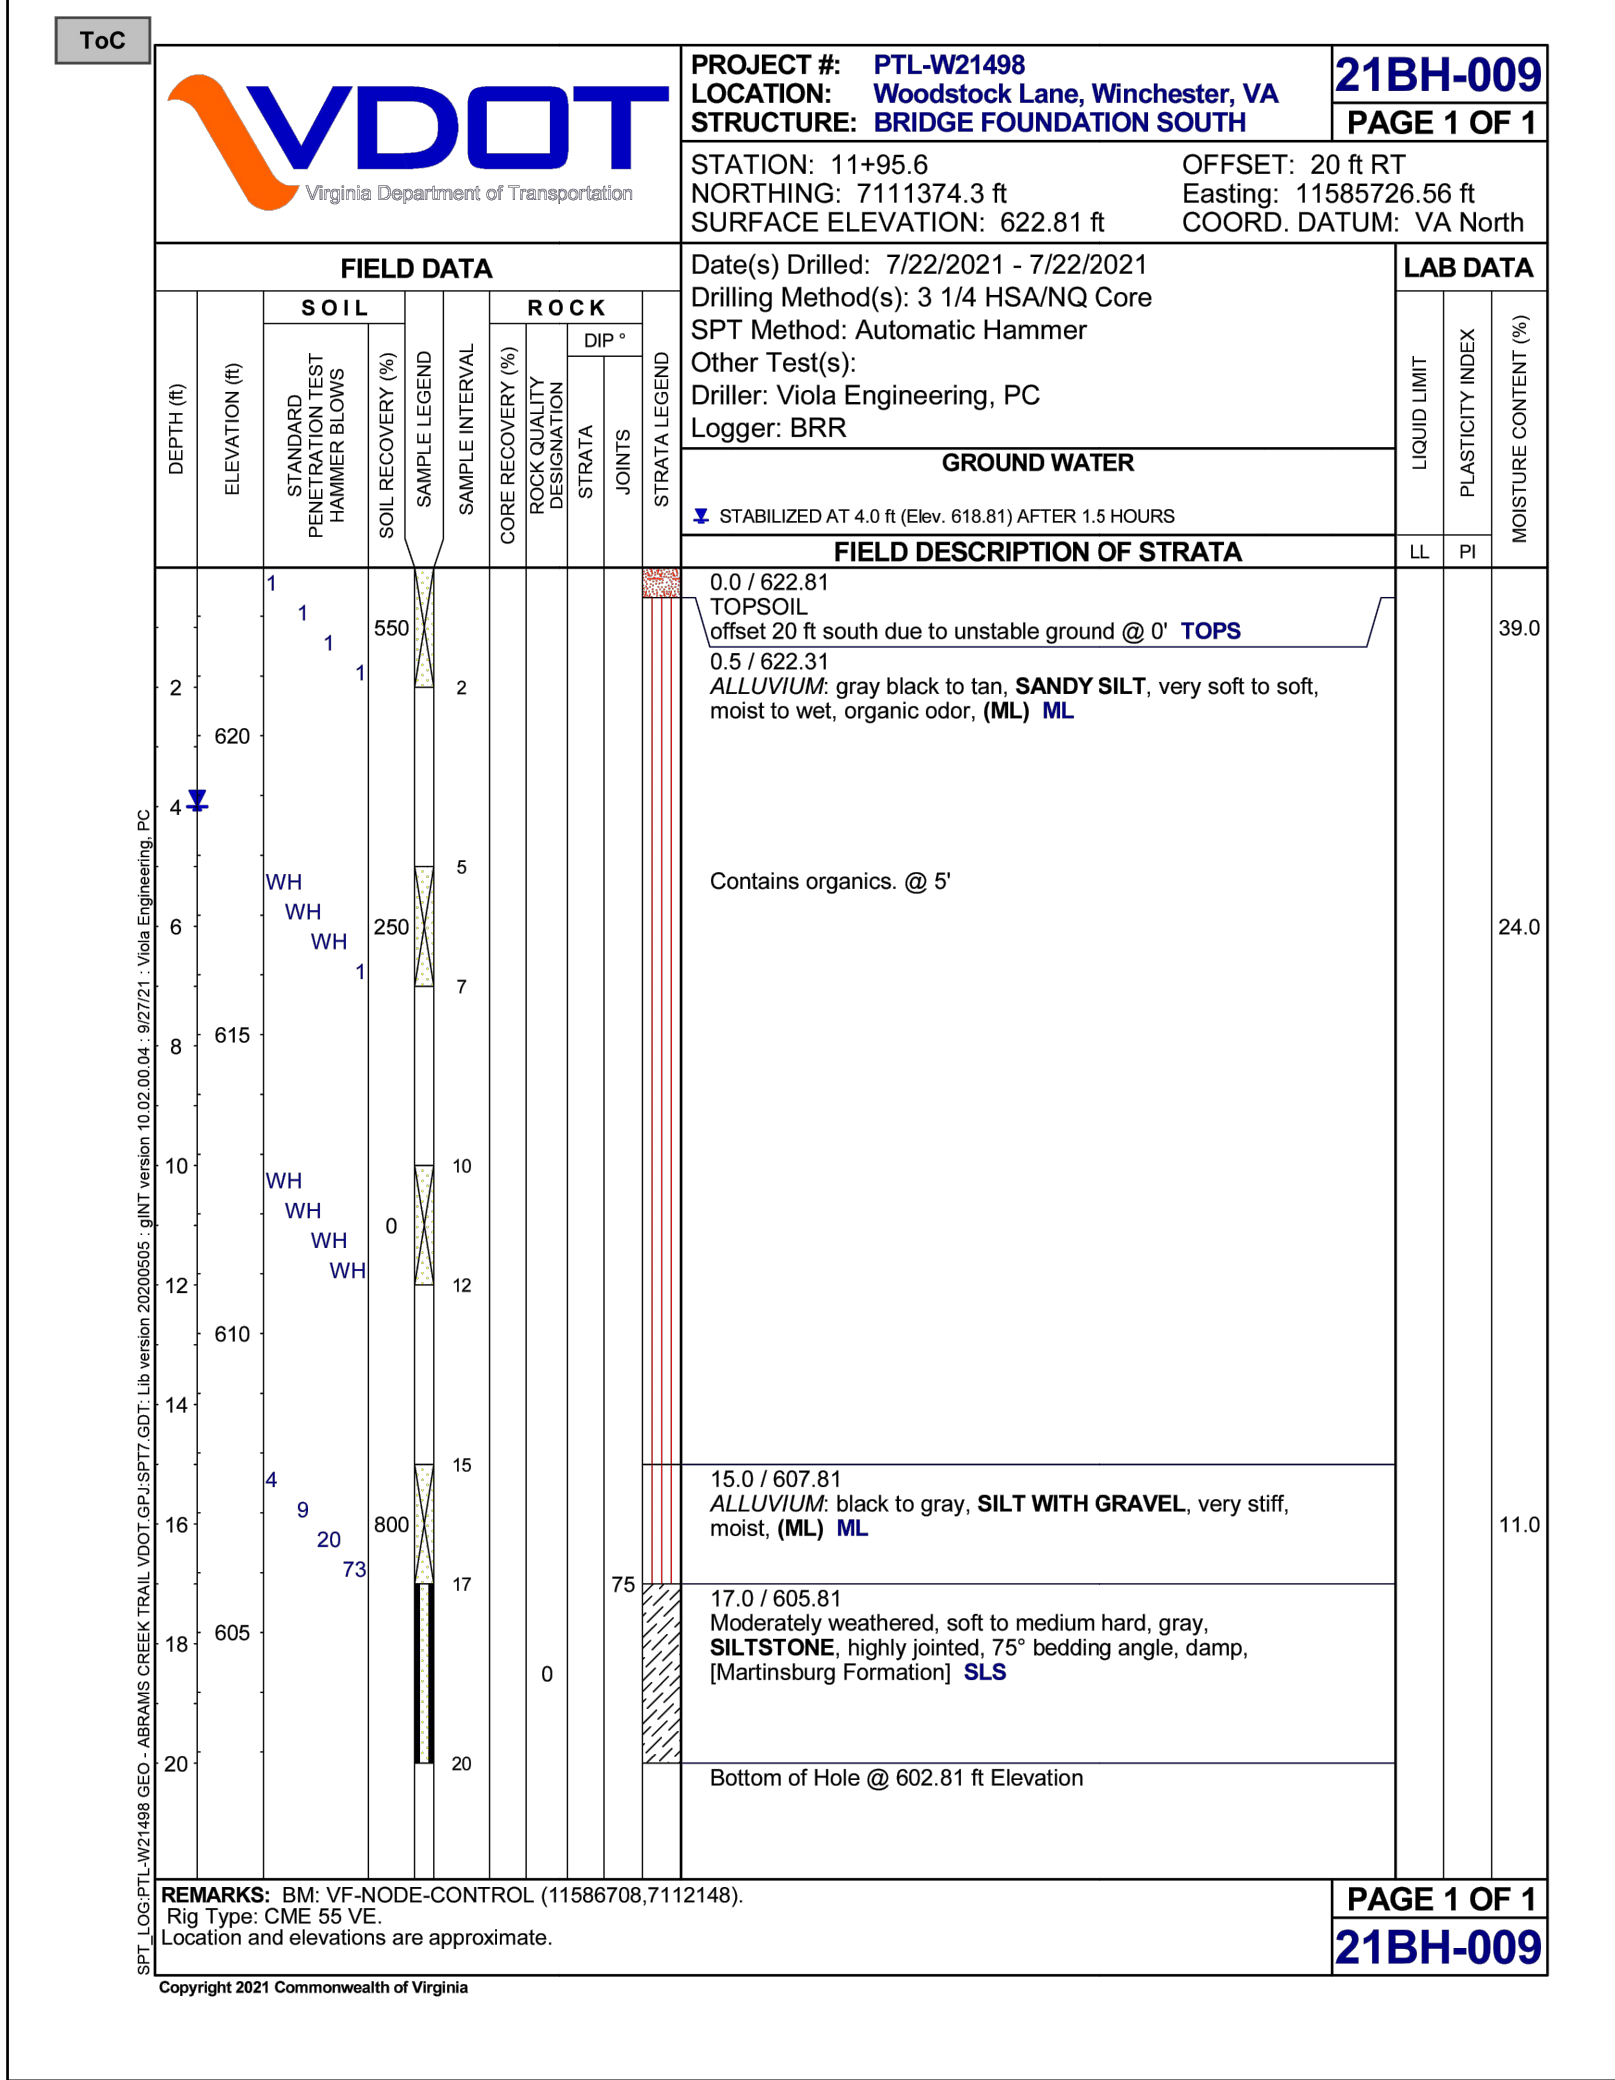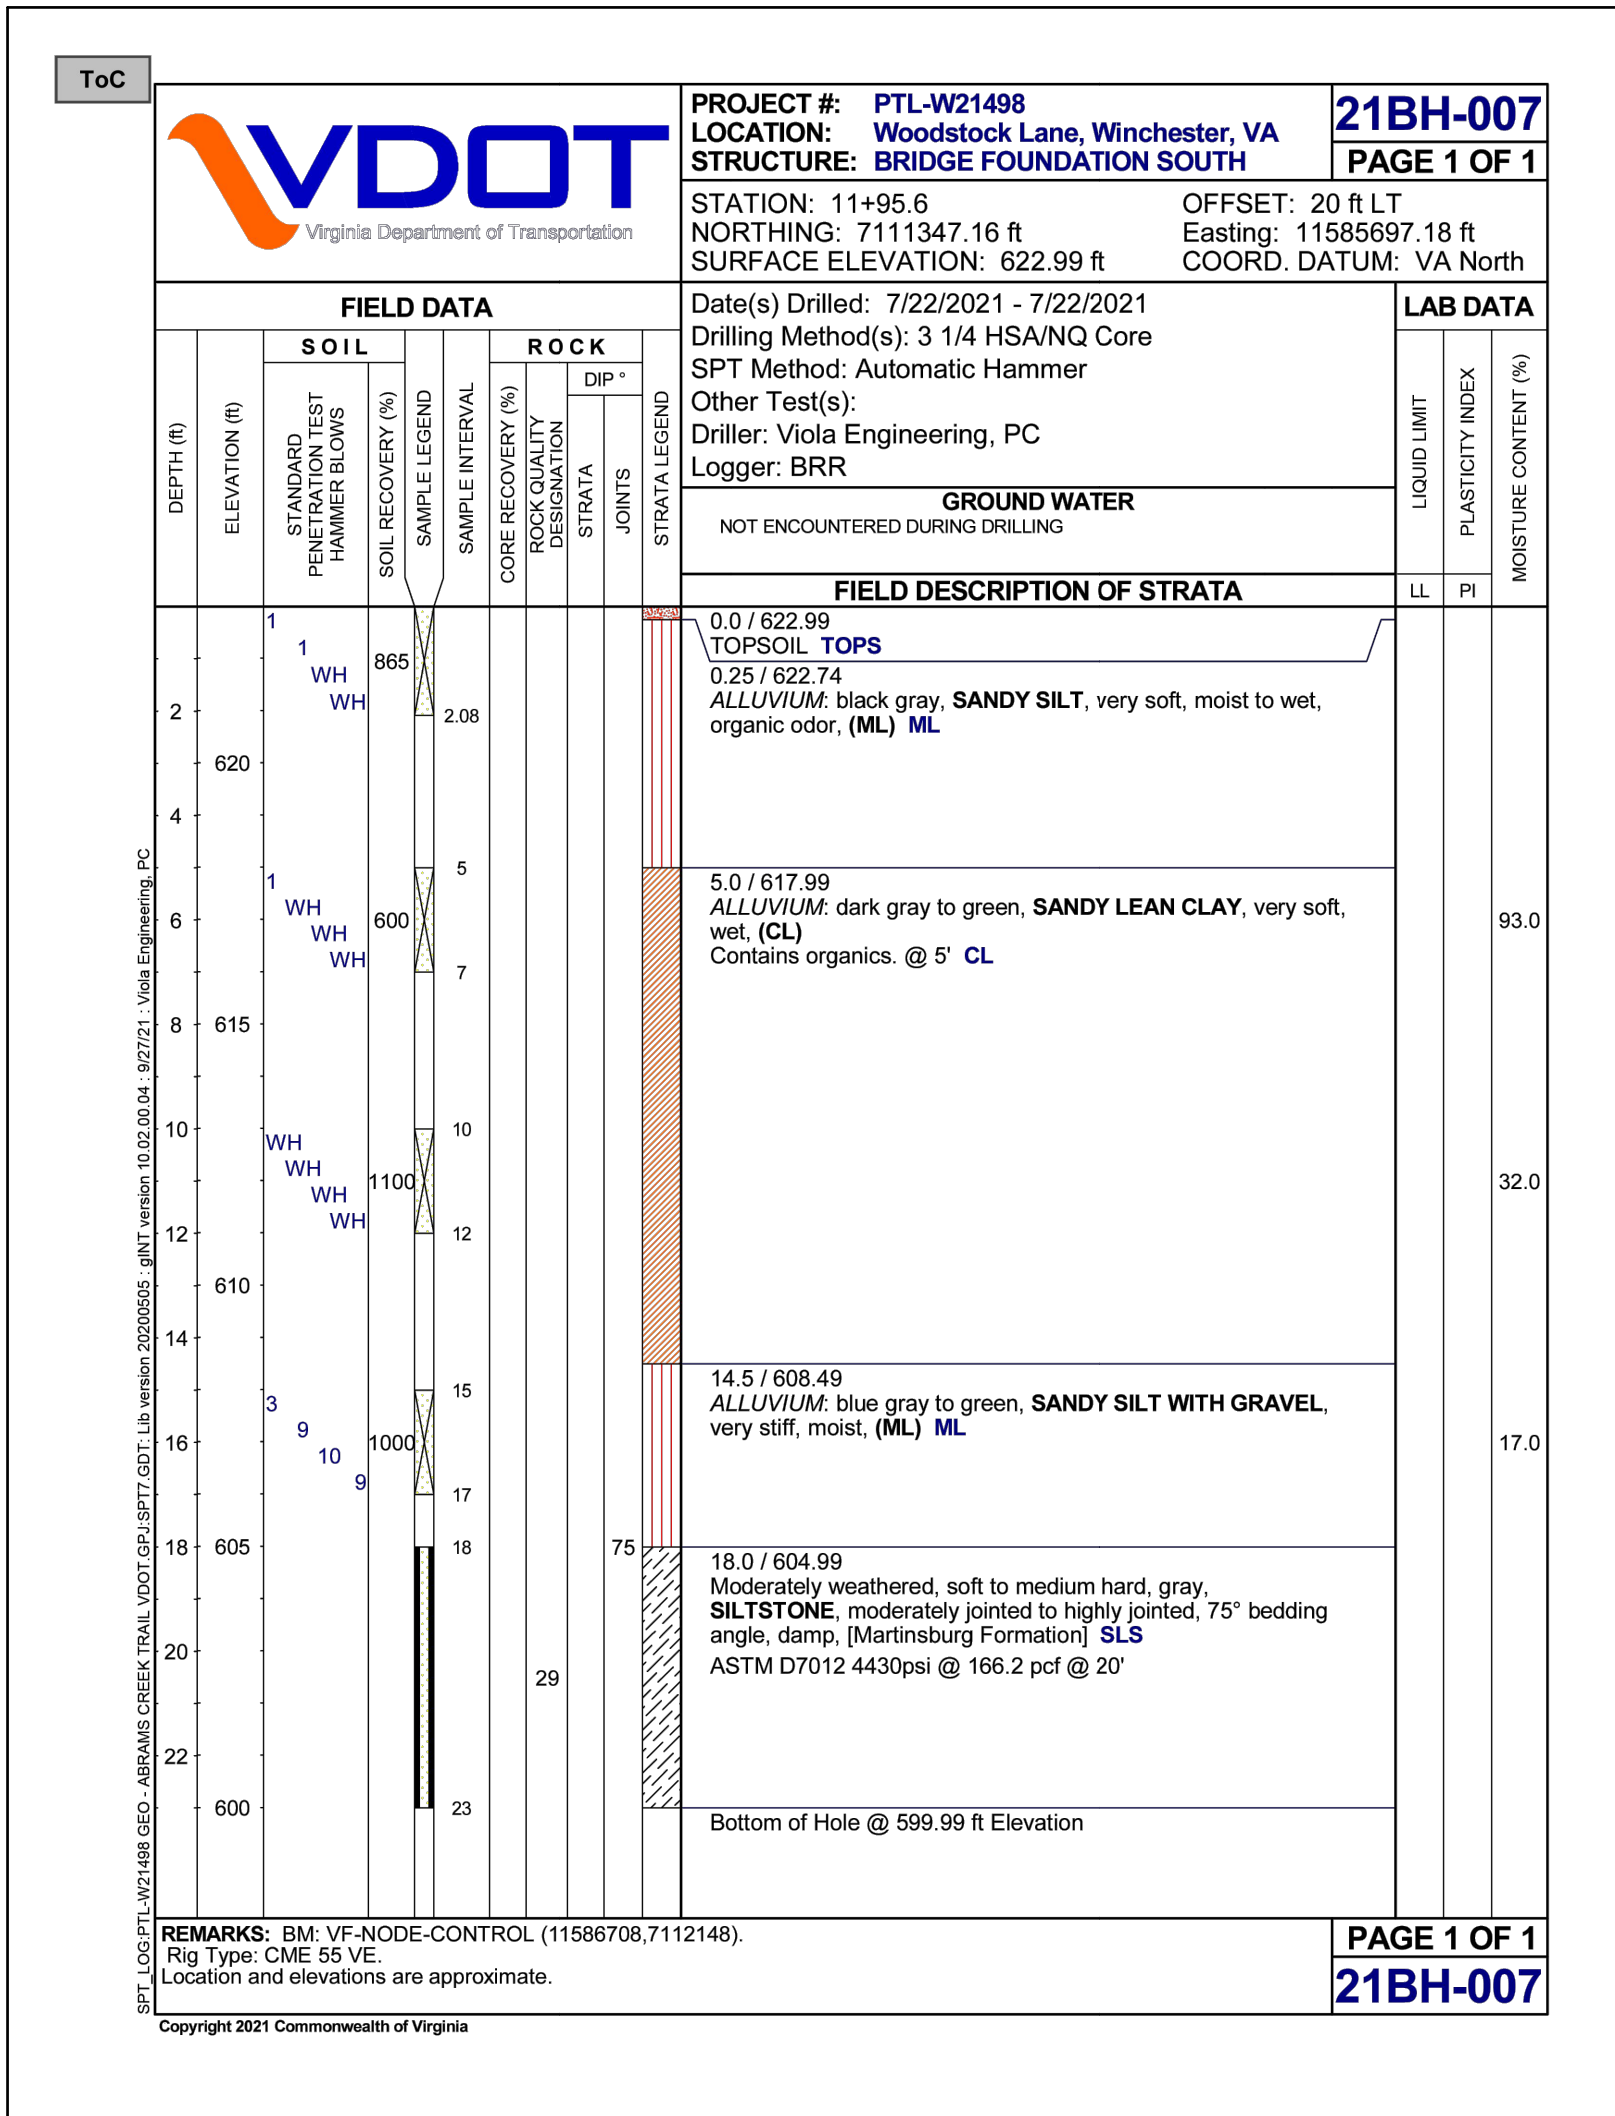

FREDERICK COUNTY PARKS AND RECREATION

ABRAMS CREEK TRAIL WINCHESTER, VIRGINIA

65% DESIGN SUBMITTAL



BRIDGE DETAILS

DRAWN	CHECKED
LCK	WAS
JRF	DATE
OYF	09.25.2024
COMM. NO.	2020-097

C106



SEE SHEET C101 FOR CURVE TABLE

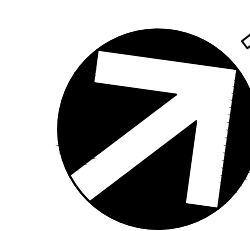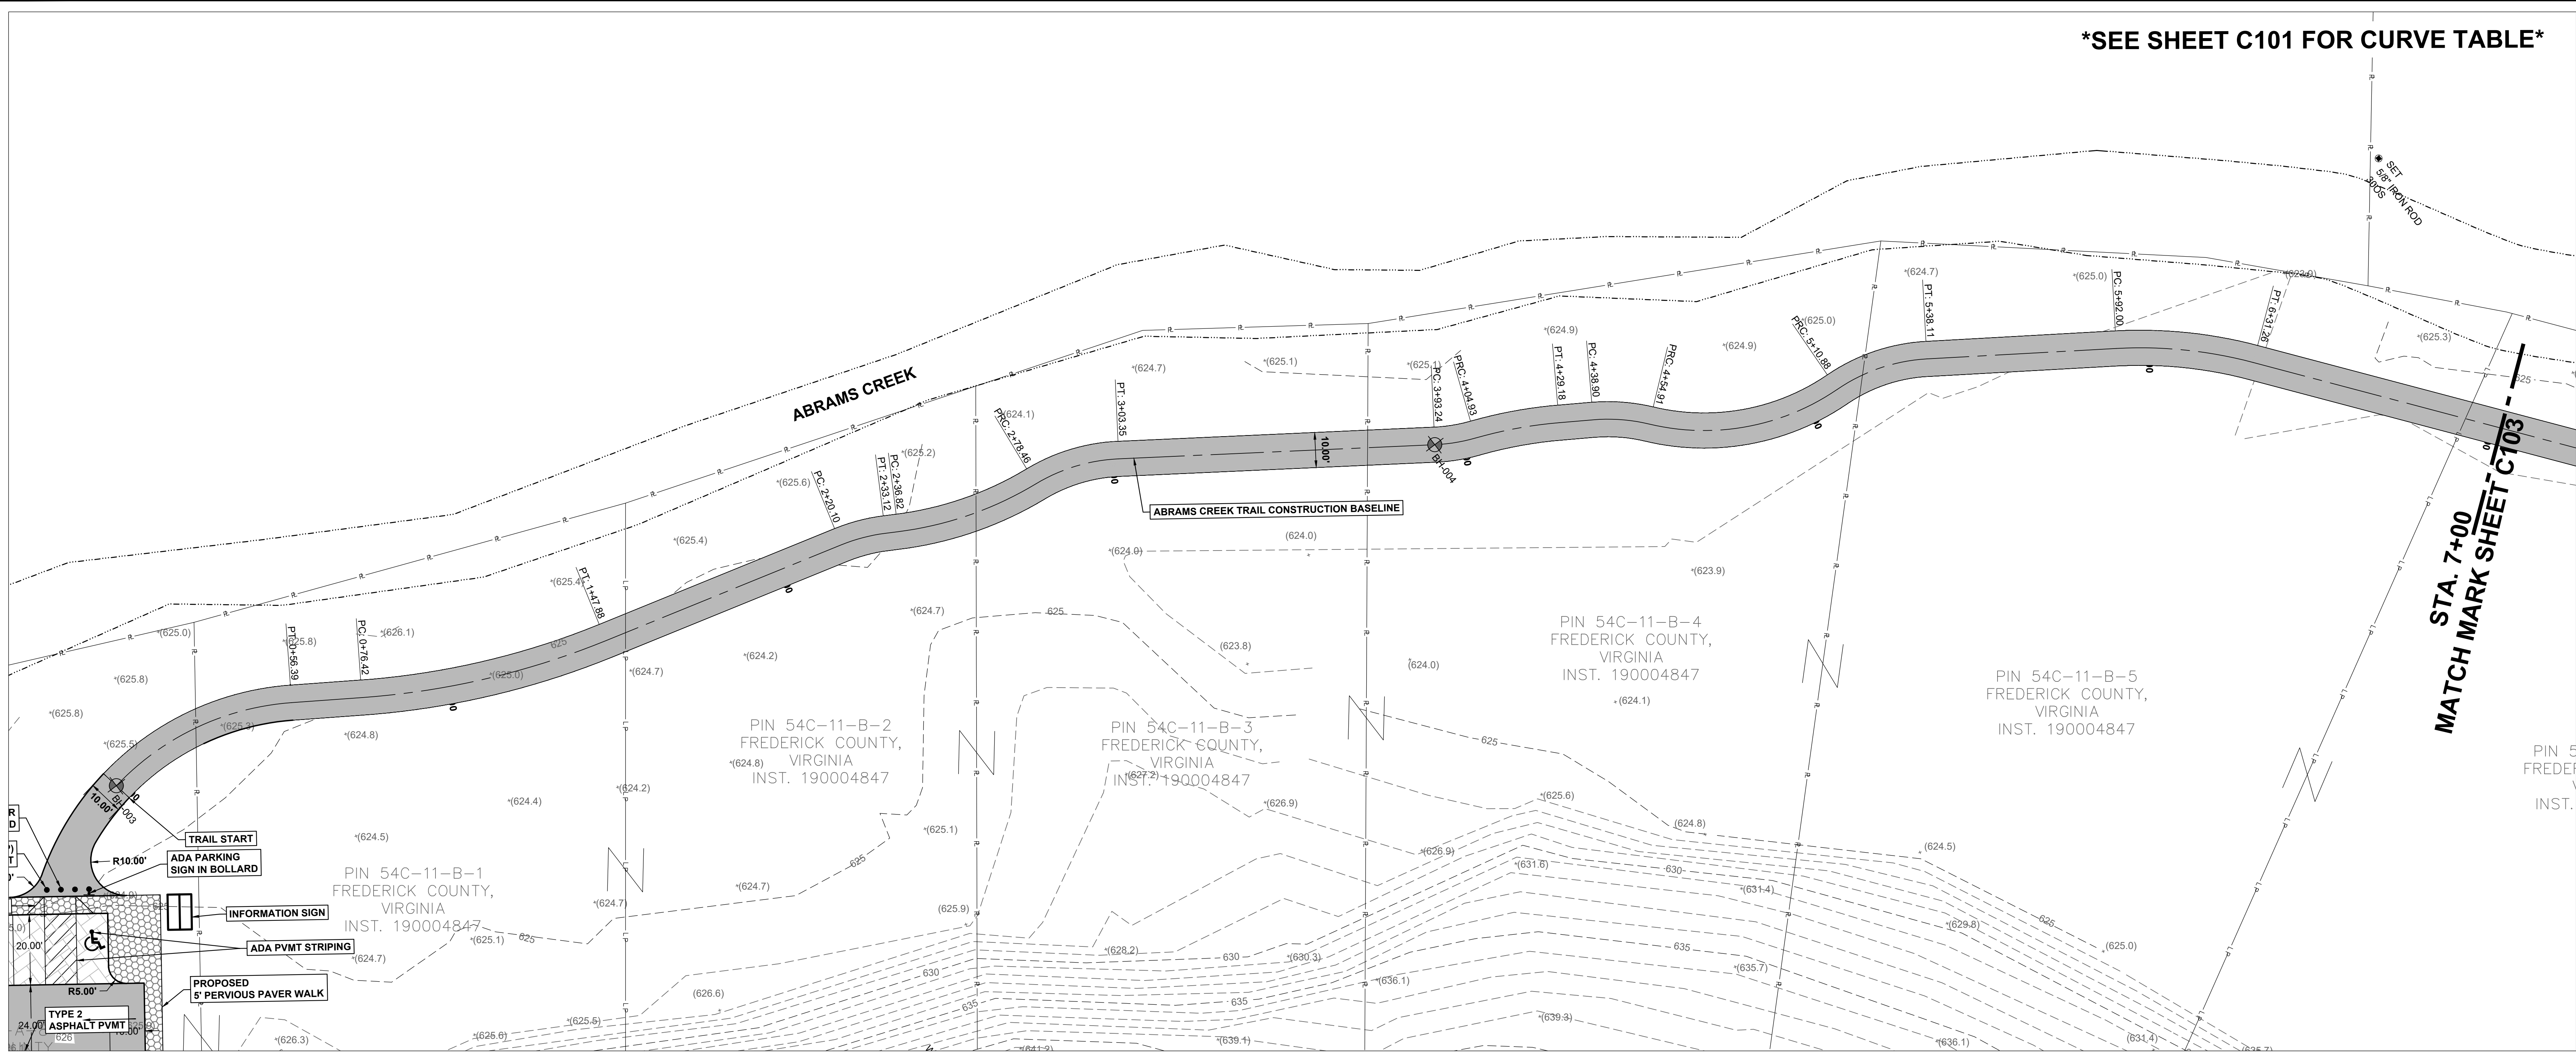

HORIZONTAL SCALE

1" = 20'-0"




VERTICAL SCALE

1" = 5'-0"



ABRAMS CREEK TRAIL PROFILE

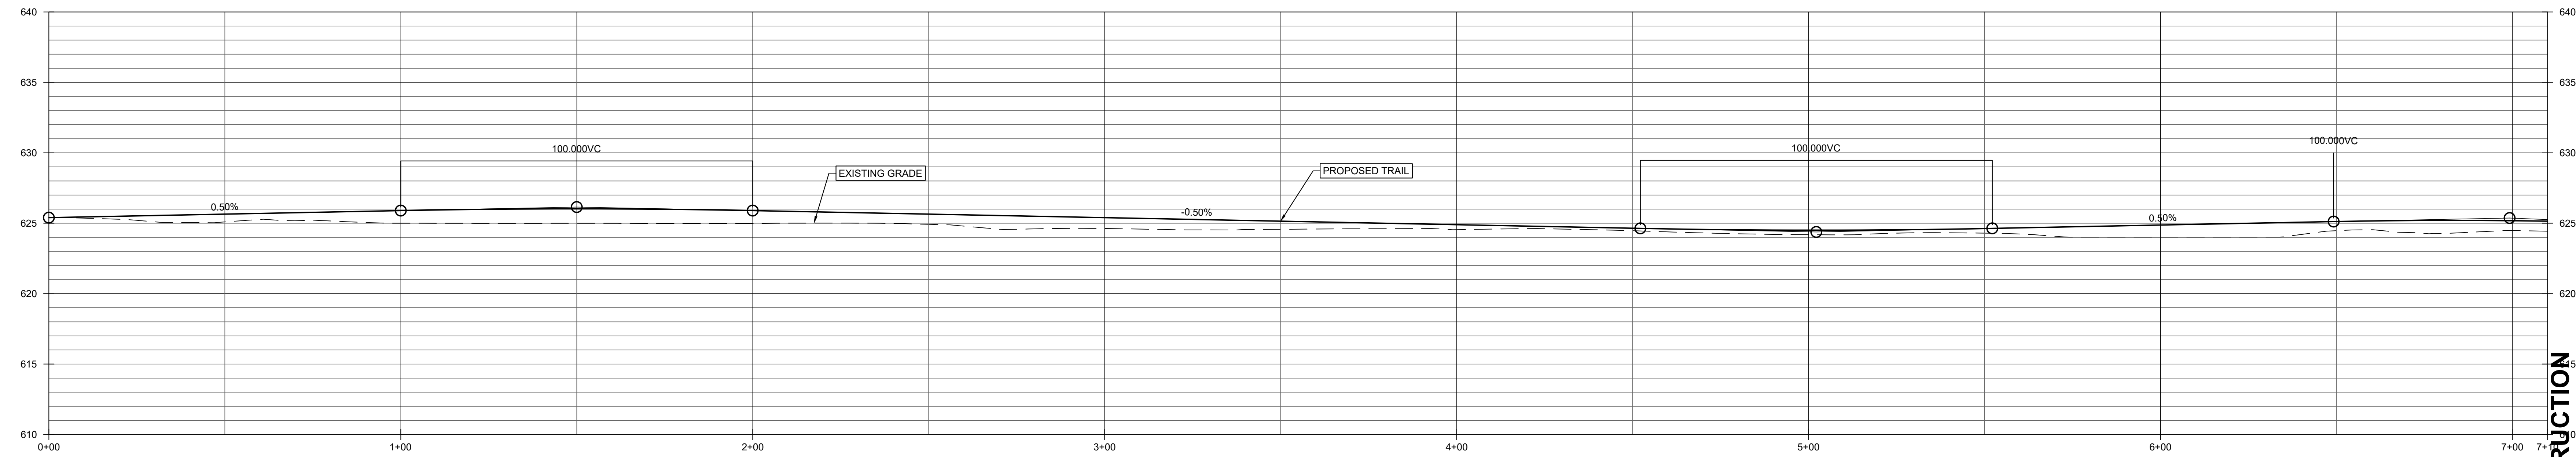

PRELIMINARY
NOT FOR CONSTRUCTION

FREDERICK COUNTY PARKS AND RECREATION
ABRAMS CREEK TRAIL
WINCHESTER, VIRGINIA
65% DESIGN SUBMITTAL

© by ZMM, INC.

**PLAN AND
PROFILE
00+00 TO 07+00**


DRAWN LCK	CHECKED WAS
DATE 09.25.2024	COMM. NO. 2020-097

C201



PROJECT # 0657-034-908

STA. 26+00
MATCH MARK
SHEET C205

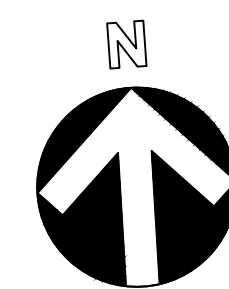

1" = 20'-0"

A horizontal graphic scale bar with alternating black and white segments. Above the bar, numerical labels indicate distances: 20' at the first segment end, 10' at the second segment end, 0 at the center, 20' at the third segment end, and 40' at the far right end.


1" = 5'-0"

5' 2' 0 5' 10'

The profile view shows the vertical alignment of the proposed trail. The existing ground is represented by a dashed line, the existing grade by a solid line, and the proposed trail by a dotted line. The profile includes two vertical curves, each labeled 100.000VC. The grades are indicated by percentages: -4.00%, 0.50%, -2.00%, 0.50%, and -0.50%.

**PRELIMINARY
NOT FOR CONSTRUCTION**

PROJECT # 0657-034-908

 


COUNTY PARKS AND RECREATION
ABRAMS CREEK TRAIL
 WINCHESTER, VIRGINIA
 65% DESIGN SUBMITTAL

PLAN AND PROFILE

26+00 TO 32+00


C205	Z
------	---

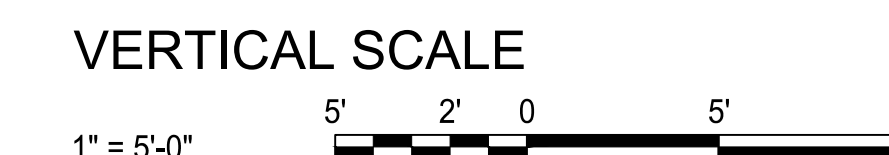

PROJECT # 0657-034-908

October 8, 2024
O:\2020 Projects\2020-097\Civ\Drawings\2020-097 Civil Sheets.dwg

October 8, 2024

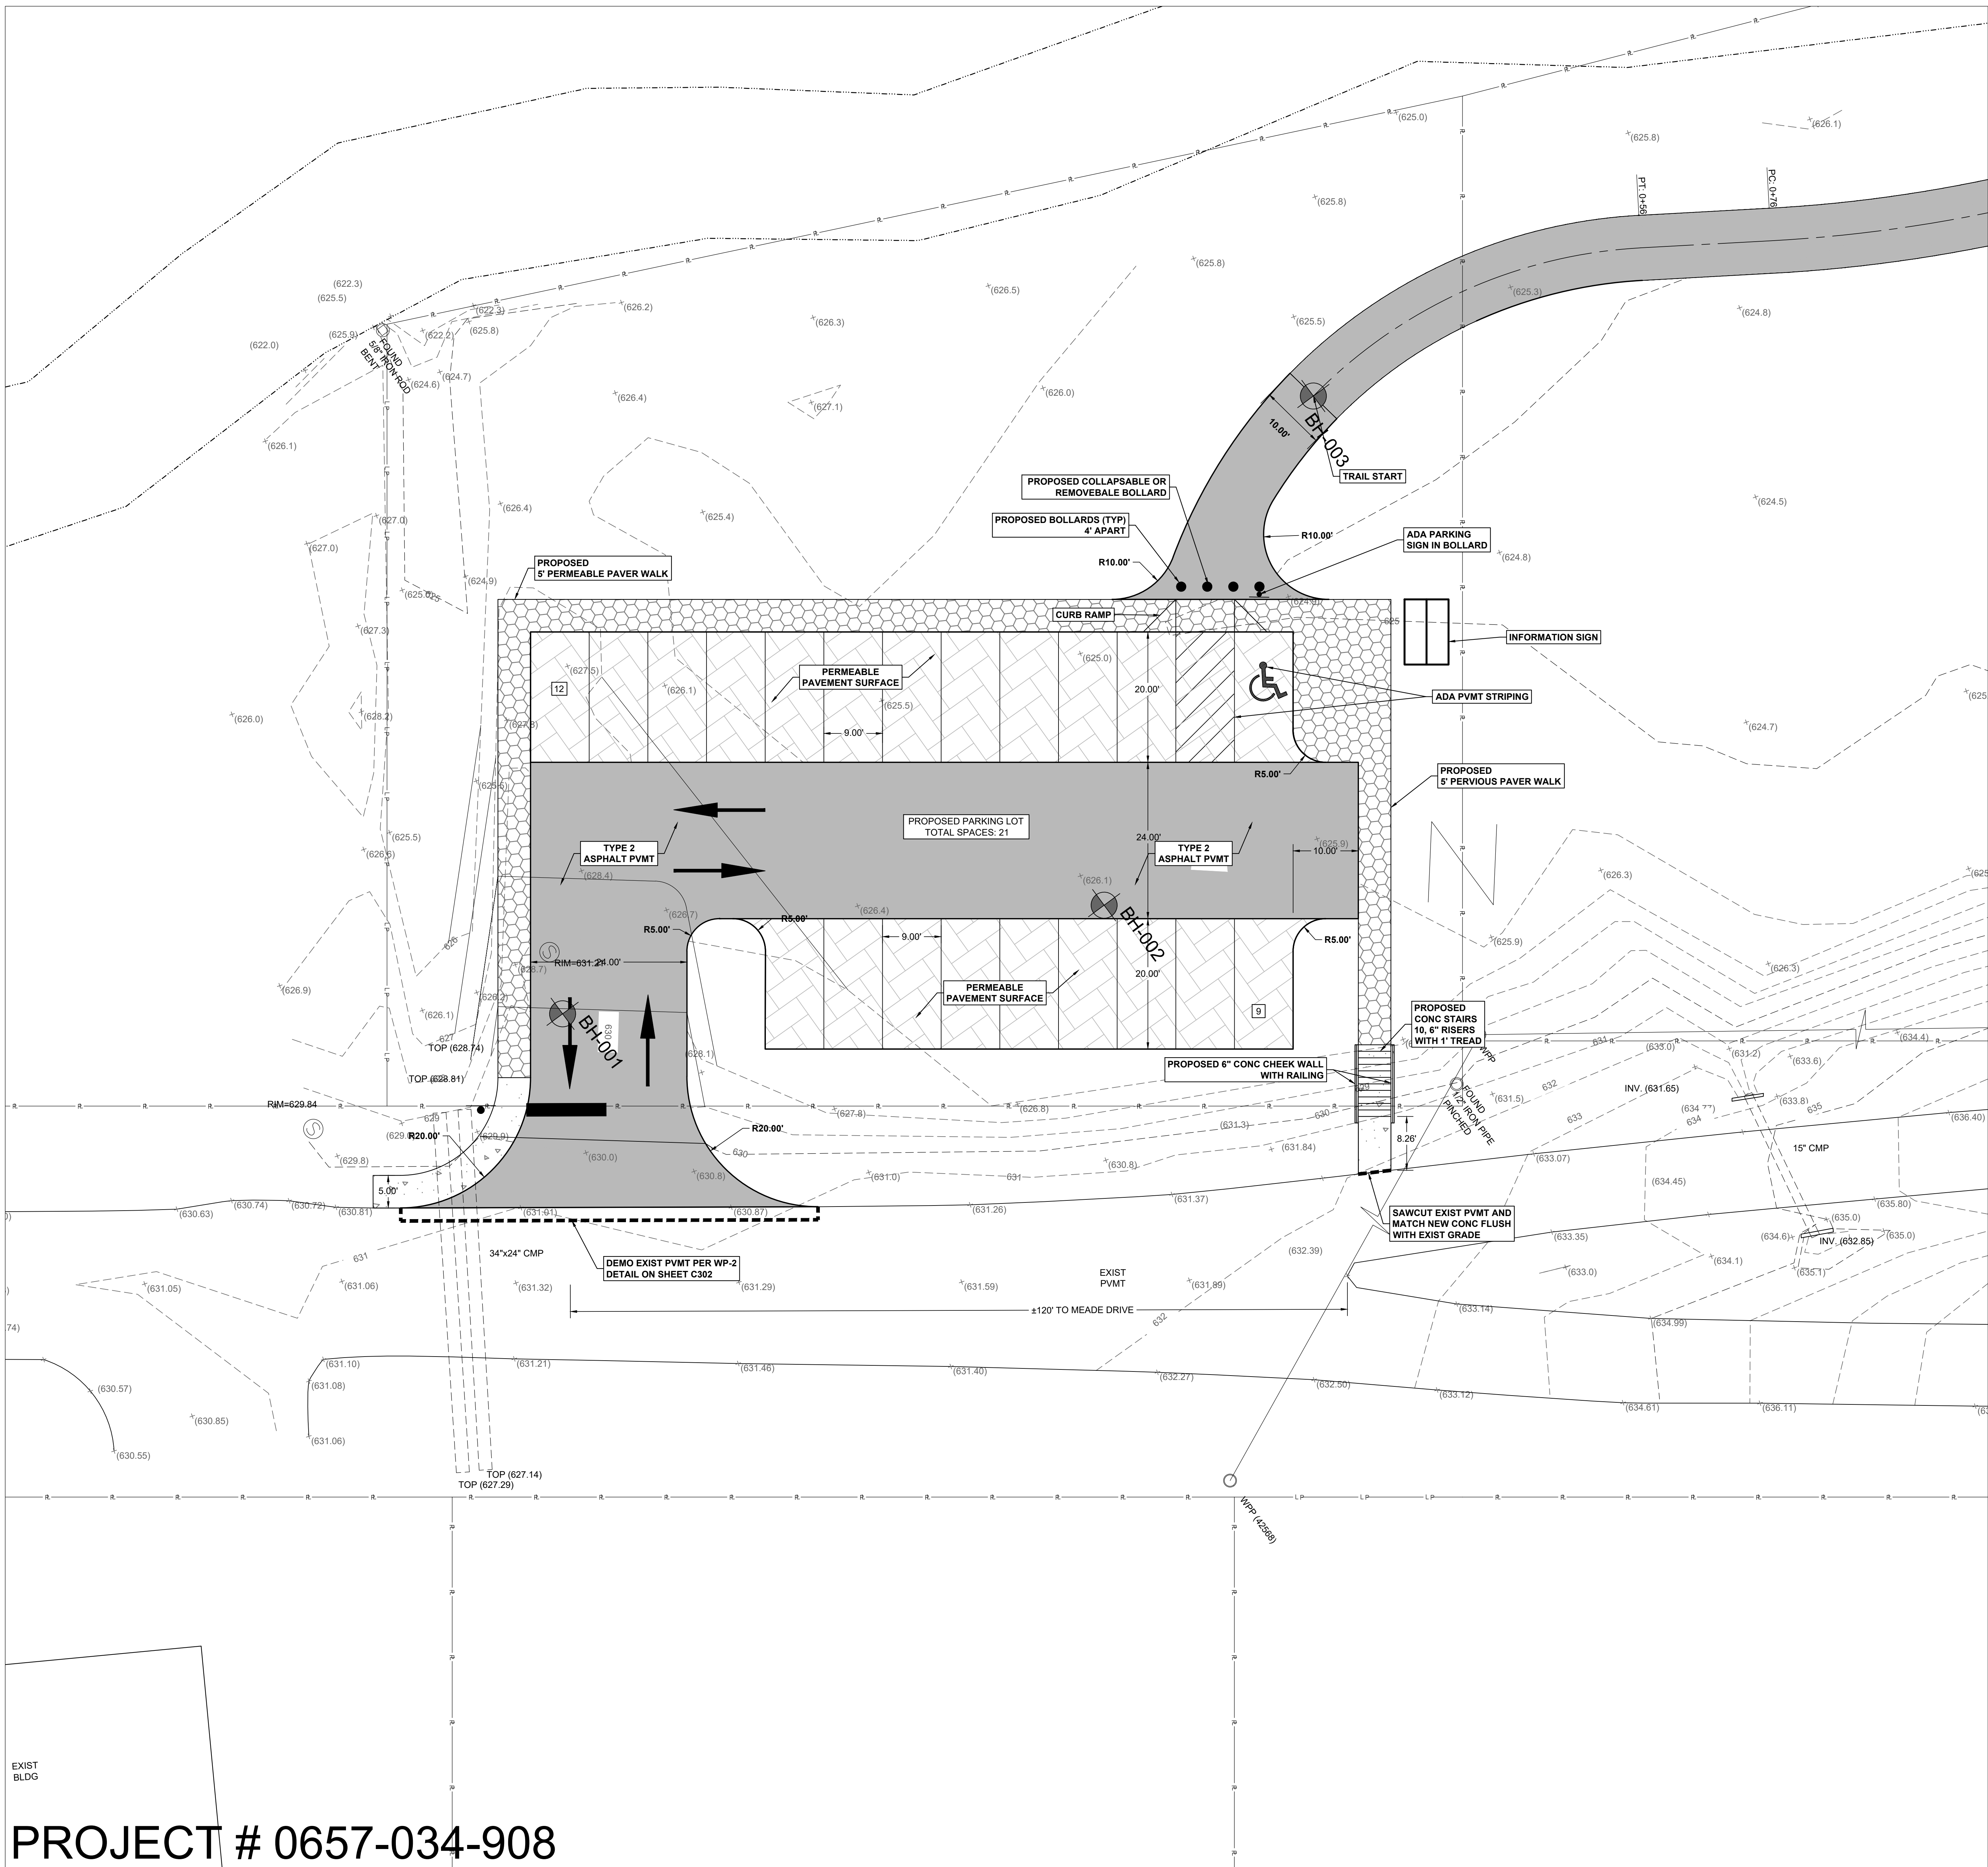

- DIMENSIONAL PLAN NOTES
- ALL DIMENSIONS SHOWN ARE TO FACE OF CURB, EDGE OF PAVEMENT, AND PERPENDICULAR TO PROPERTY LINES.
 - ALL PARKING LOT AND SIDEWALK RADII SHALL BE 5 FEET UNLESS OTHERWISE NOTED.
 - PARKING SPACES SHALL BE 9'X20', UNLESS OTHERWISE NOTED, AND SHALL BE SEPARATED BY 4 INCH WIDE WHITE PAINTED LINES.
 - ALL EXTERIOR CONCRETE ENTRY PADS, PATIOS, PORCHES AND SIDEWALKS SHALL BE 4 INCHES THICK, 4000 PSI AIR ENTRAINED CONCRETE, REINFORCED WITH WWF 6X6, W14 X W14 OR FIBROUS REINFORCING. CONCRETE SHALL BE PLACED OVER A 4 INCH LAYER OF COMPACTED VDOT TYPE #57 AGGREGATE.
 - CONTROL JOINTS: PROVIDE CONTROL JOINTS. SECTIONING CONCRETE INTO AREAS AS SHOWN. JOINTS IN SIDEWALKS SHALL BE AT A SPACING EQUAL TO THE SIDEWALK WIDTH. JOINTS SHALL BE TOOLED OR SAWN INTO CONCRETE A DEPTH EQUAL TO 1/4 OF CONCRETE THICKNESS.
 - EXPANSION JOINTS: PROVIDE PRE-MOLDED JOINT FILLER. EXPANSION JOINTS WHERE NEW SIDEWALKS OR OTHER CONCRETE PAVING ABUTS CONCRETE CURBS, CATCH BASINS, MANHOLES, INLETS, STRUCTURES, EXISTING WALKS, AND OTHER FIXED OBJECTS. LOCATE EXPANSION JOINTS IN SIDEWALKS AT A MAXIMUM OF 50' O.C. JOINT FILLER SHALL EXTEND THE FULL LENGTH AND DEPTH OF JOINT, BUT SHALL BE LET DOWN 1/4\"/>

1118 South Main Street
Charlottesville, VA 22902
Phone: 540.552.2151
Fax: 540.551.5219

222 Lee Street, West
Charlottesville, VA 22902
Phone: 540.542.0159
Fax: 540.542.5144

5550 Winchester Avenue
Berkeley Business Park, Suite 5
Martinsburg, WV 25405
Phone: 304.342.0159
www.zmm.com

FREDERICK COUNTY PARKS AND RECREATION

ABRAMS CREEK TRAIL

WINCHESTER, VIRGINIA


65% DESIGN SUBMITTAL

MEADE DRIVE
PARKING LOT

DRAWN	CHECKED
LCK	WAS
DATE	09.25.2024
COMM. NO.	2020-097

C301

PROJECT # 0657-034-908

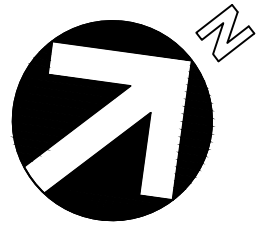

1" = 10'-0"

10' 5' 0 10' 20'

PRELIMINARY
NOT FOR CONSTRUCTION

